
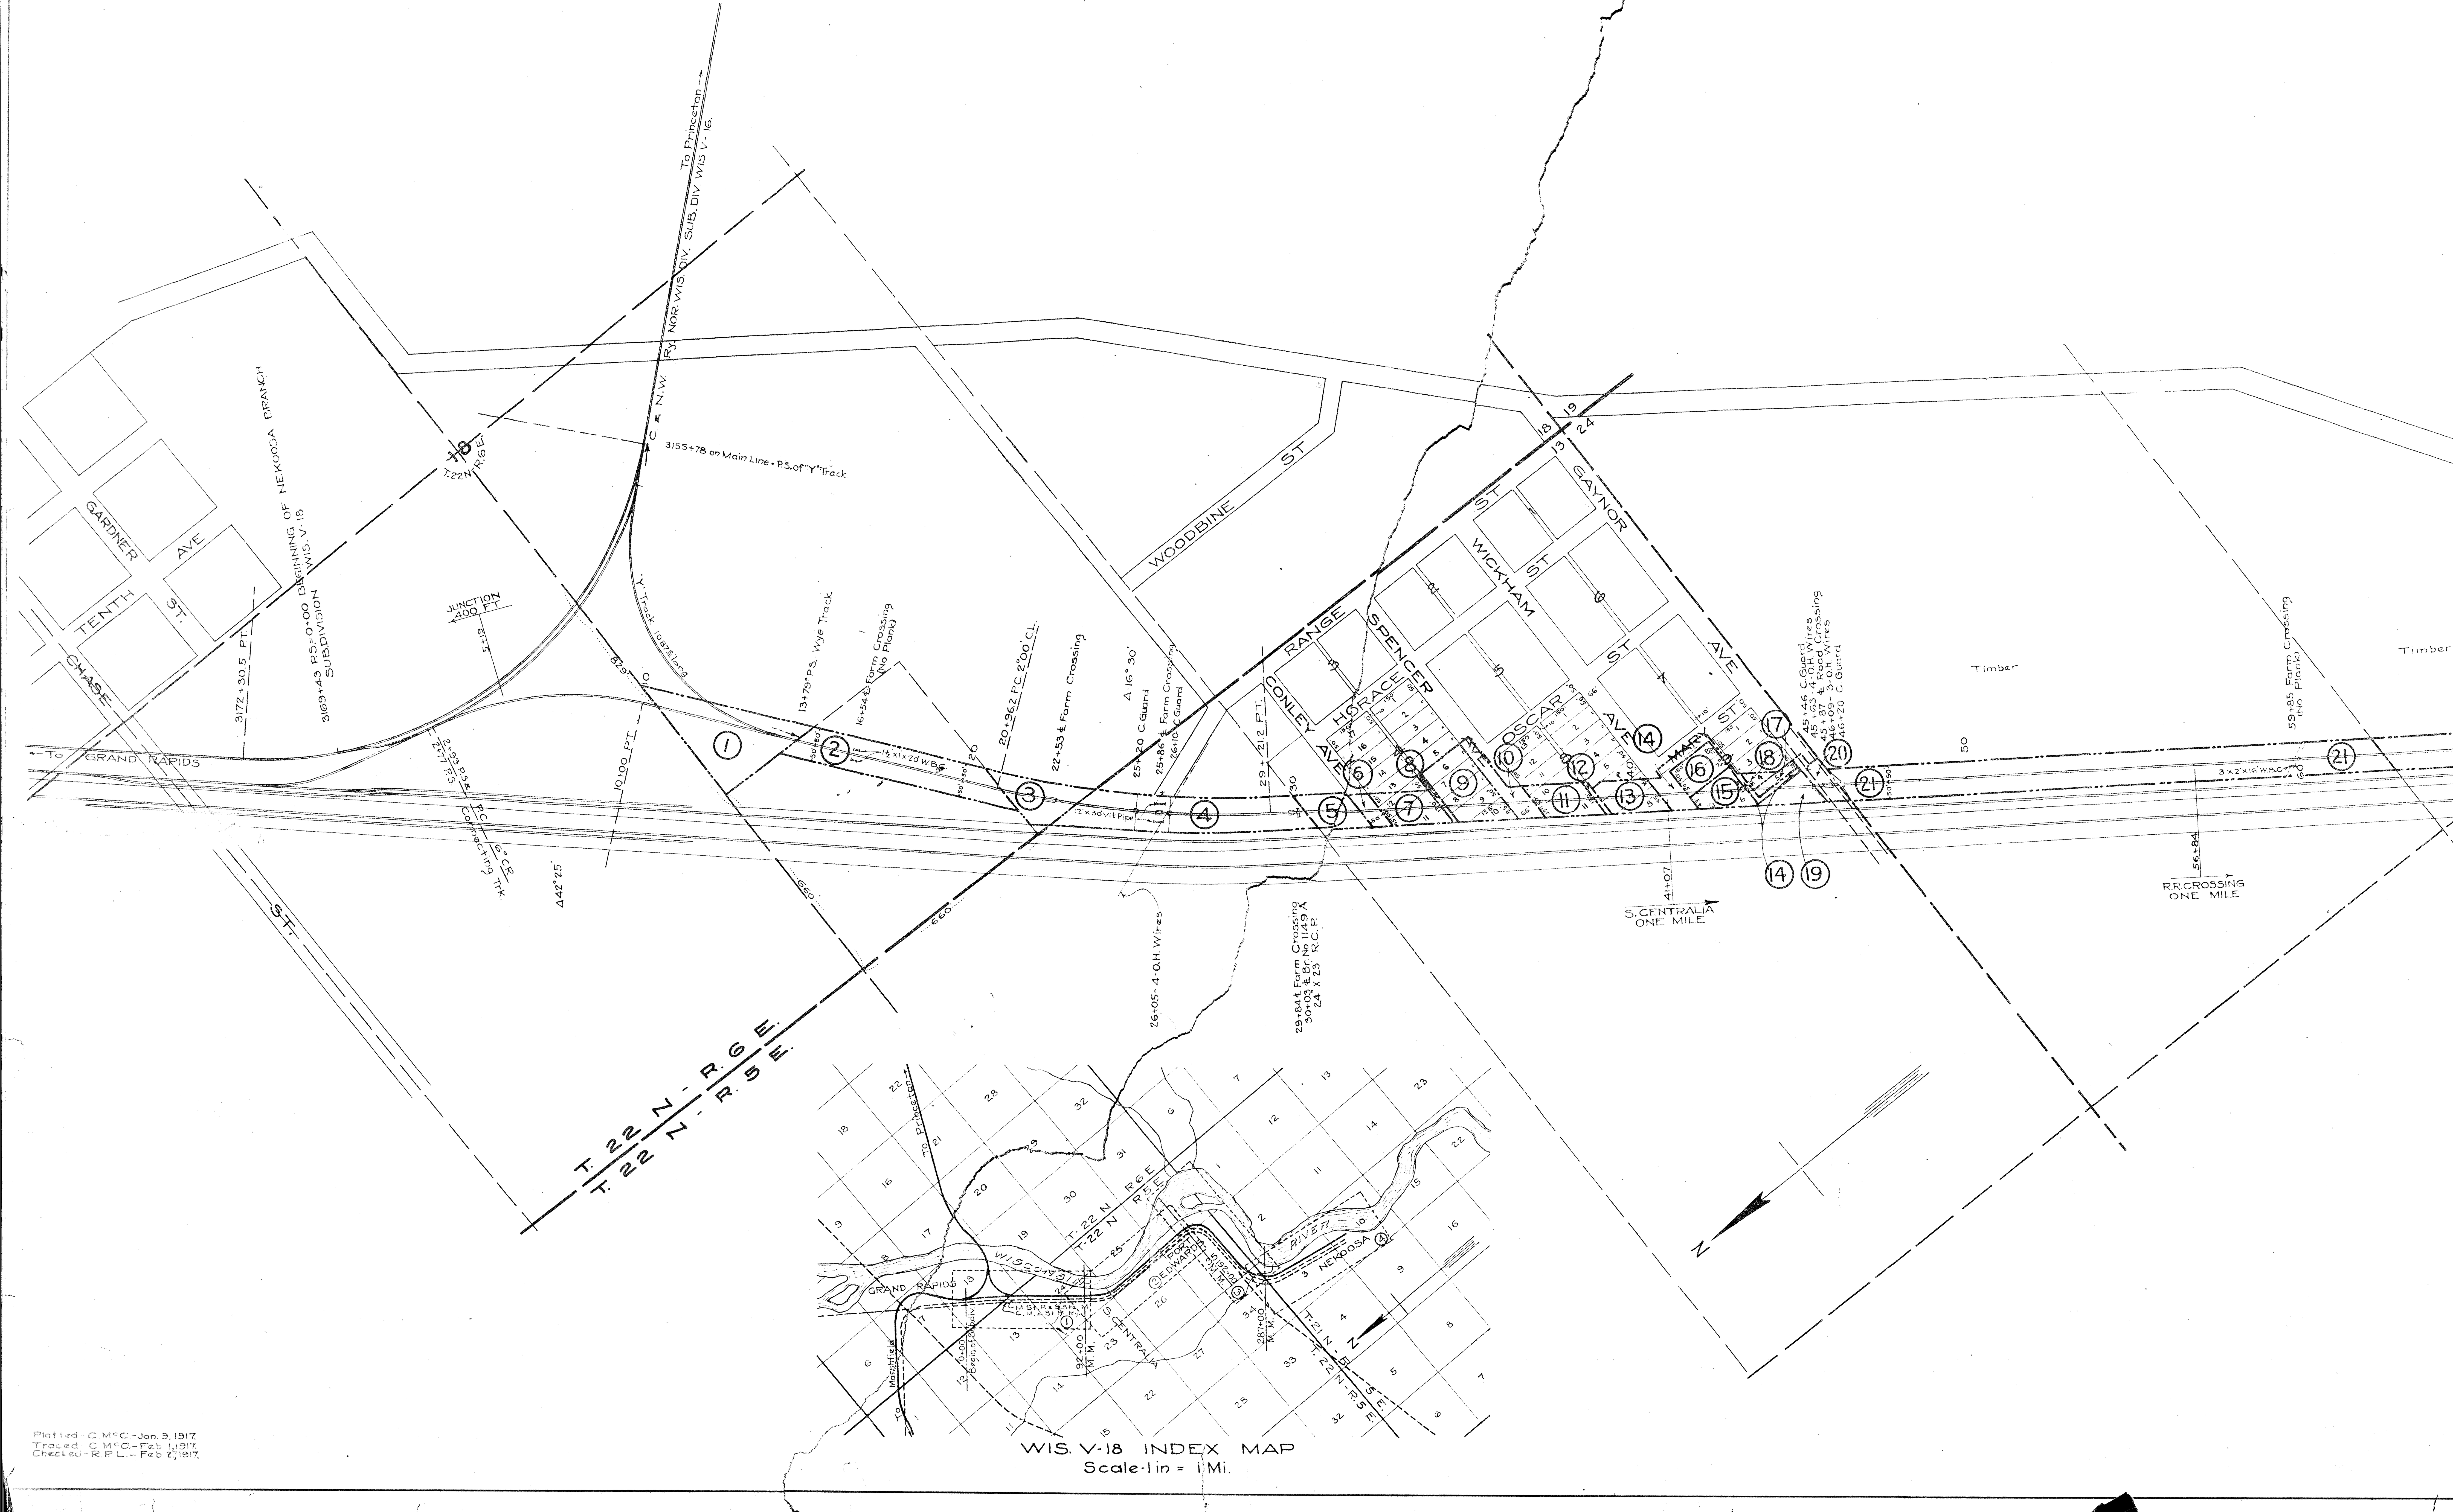


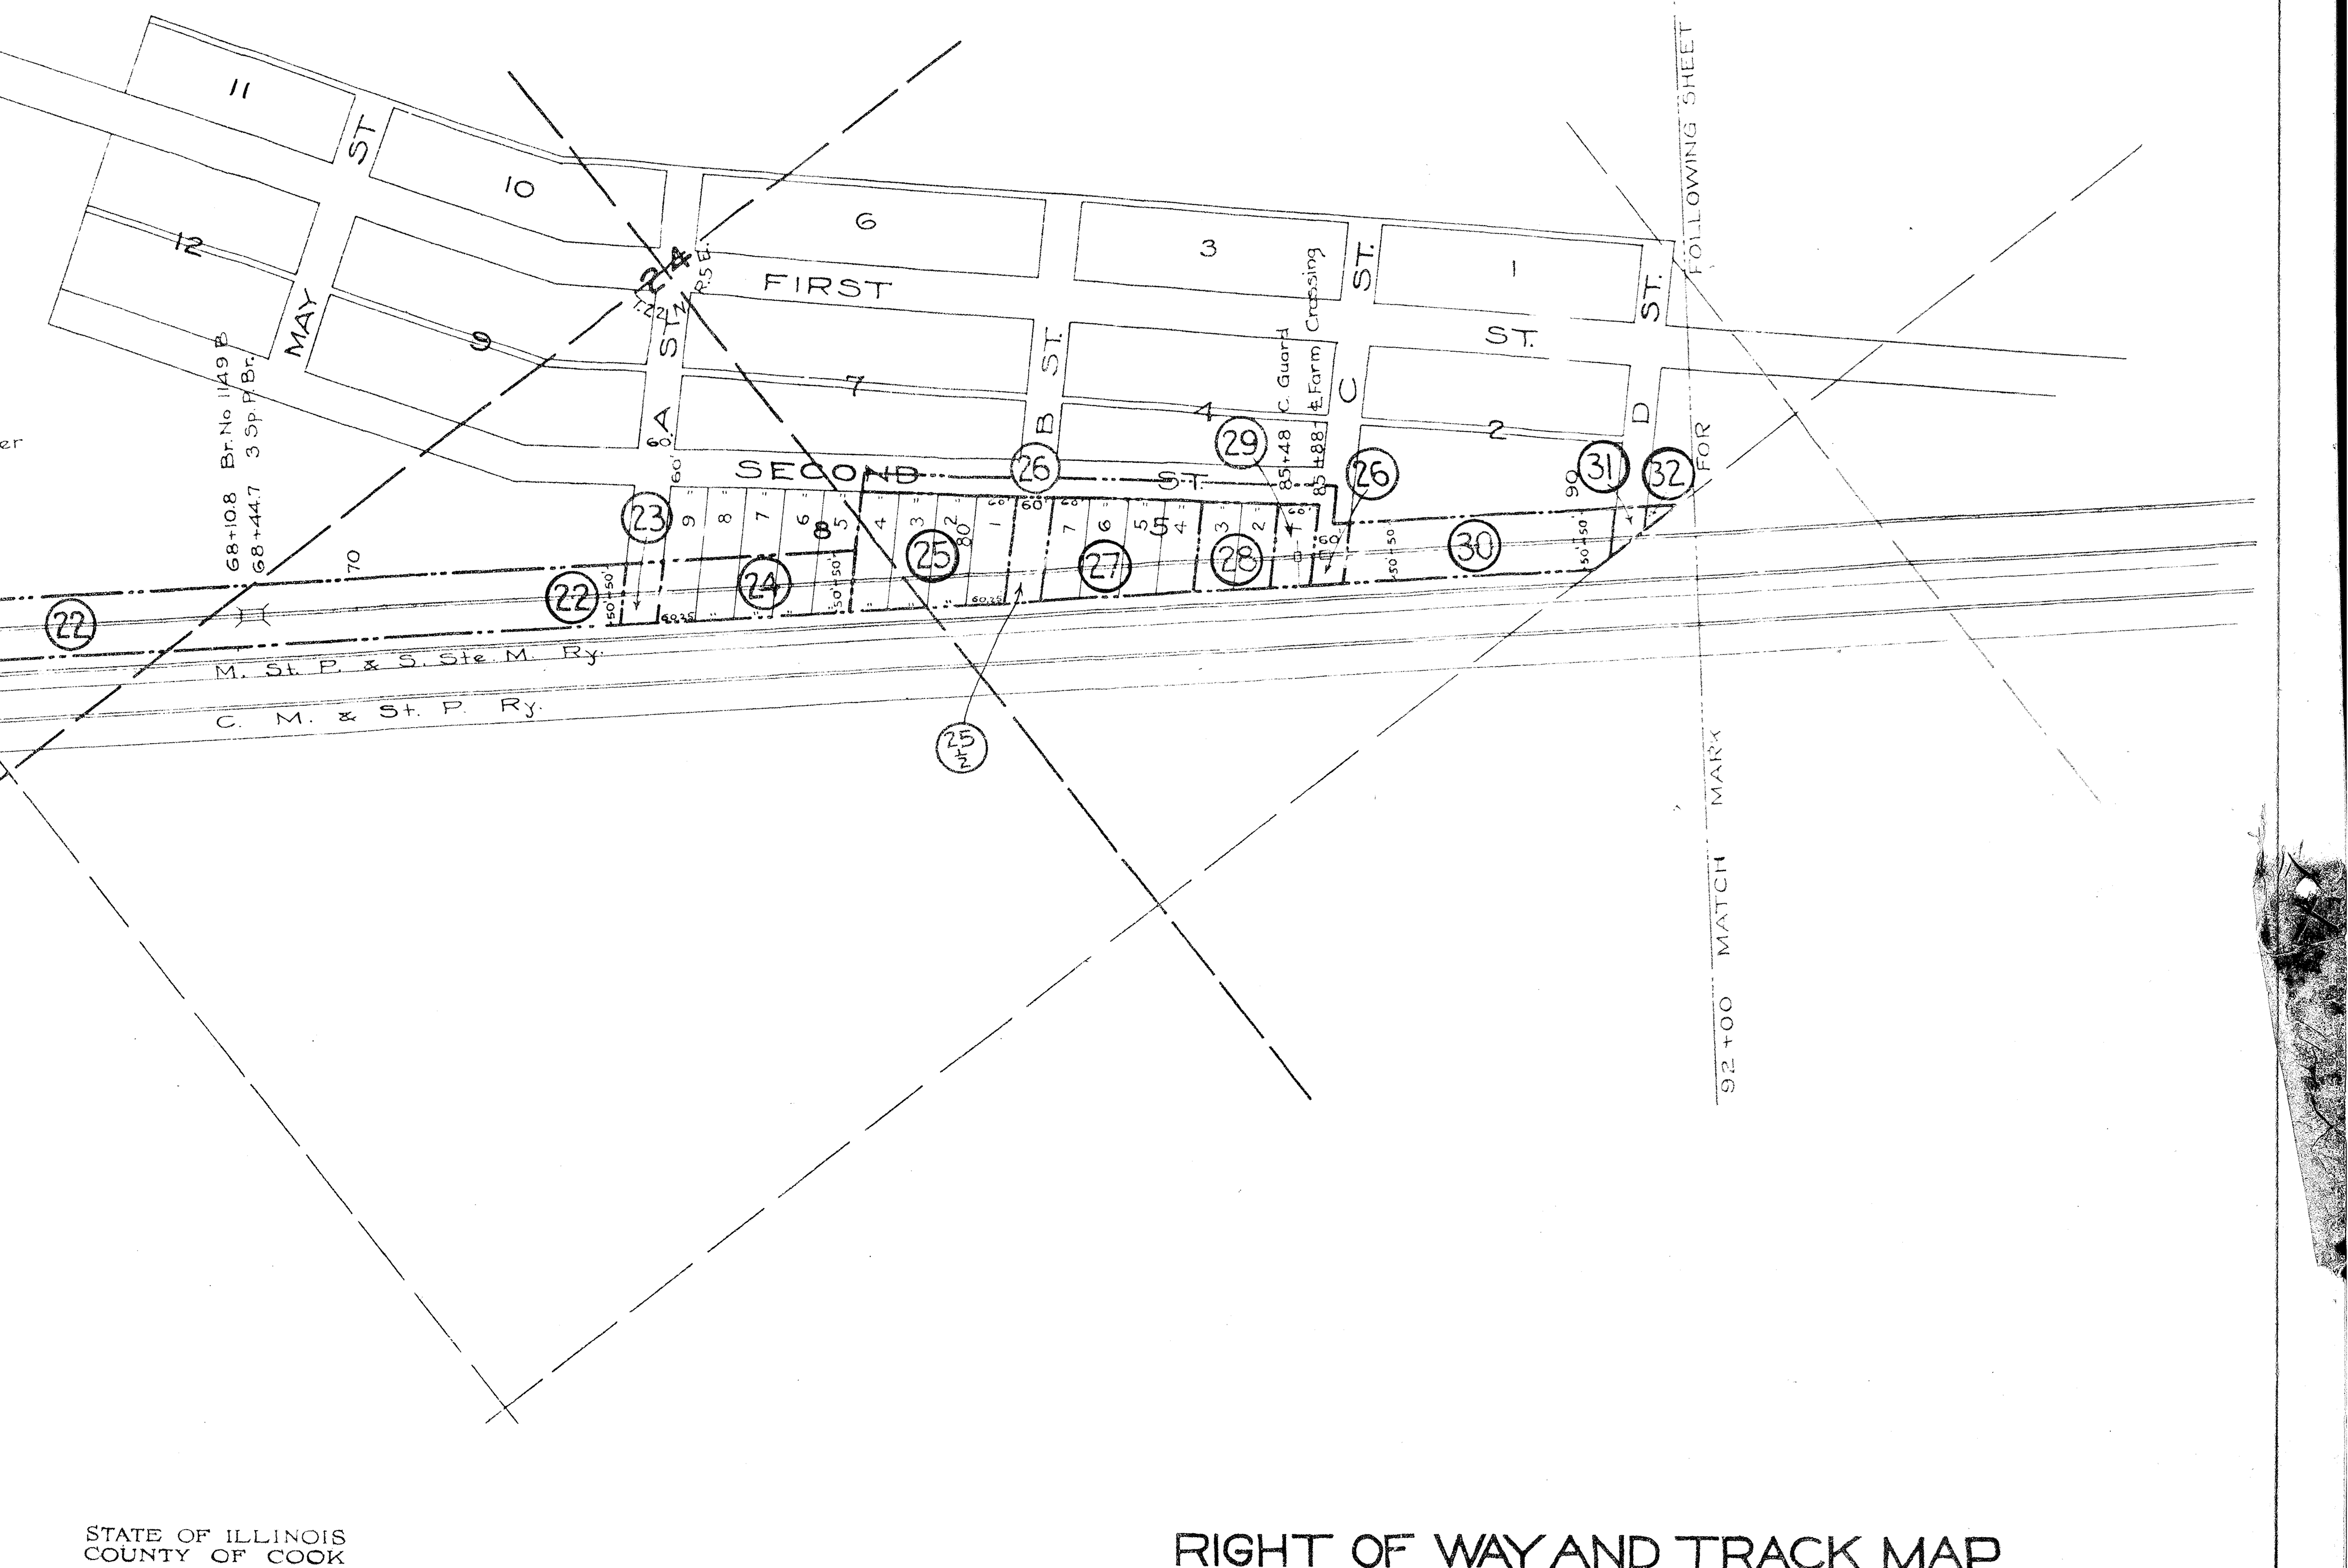

Platted C. McC. - Jan. 9, 1917
Traced C. McC. - Feb. 1, 1917
Checked R.P.L. - Feb. 2, 1917

	GRANTOR	GRANTEE	INSTRUMENT	DATE	RECORD Book	Page	Date	REMARKS	AREA Sq.Ft.	Ac.
1	Esther Lyon, et al	P&NW Ry.Co.	W. D.	Sept.21, 1901	58	52	Oct. 12, 1901			1.56
2	Ida M. Lyon & Husband	do	W. D.	Oct.10, 1901	58	58	Nov. 2, 1901			1.46
3	Same Deed as Parcel #1								26030	
4	Michael N. Carey, et al	do	Condemnation	Oct. 24, 1901	Clerk, Circuit Court					1.66
5	James A. Powers	do	"	Oct. 24, 1901	"	"	"		16000	
6	Same Title as Parcels 5 & 7.								6000	
7	John Powloski	do	W. D.	Sept. 7, 1901	58	49	Oct. 12, 1901		18000	
8	Same Deed as Parcels 7 & 9.								1545	
9	Louise La Vigne	do	W. D.	Feb. 20, 1901	58	1	Mar. 11, 1901		35700	
10	Same Deed as Parcels 9 & 11								13761	
11	Anton Golla	do	W. D.	Feb. 20, 1901	58	81	Mar. 11, 1901		18000	
12	Same Title as Parcels 11 & 13								1200	
13	Tom Hulkoroski	do	Condemnation	Oct. 24, 1901	Clerk, Circuit Court				17648	
14	Same Titles as Parcels 13,15,16,17 & 18								16264	
15	Dwight Greene	P&NW Ry.Co.	W. D.	Feb. 23, 1901	58	2	Mar. 11, 1901		12900	
16	F. J. Wood	do	W. D.	Feb. 20, 1901	58	12	May 18, 1901		15000	
17	Joseph Hesser	do	W. D.	Sept. 7, 1901	58	50	Oct. 12, 1901		4200	
18	John Golla	do	Condemnation	Oct. 24, 1901	Clerk, Circuit Court				2925	
19	Wm. Schwelm and Julia Schwelm	do	"	Oct. 27, 1901	"	"	"		10560	
20	Same as Parcels 17 & 19 & Statute							Subj. to public use as street	9920	
21	Samuel Boles, et al	do	W. D.	Oct. 5, 1901	58	155	Nov. 2, 1901			3.76
22	Possessory Title									2.73
23	Same title as Parcels 22 & 24								6000	
24	Possessory Title								30125	
25	James Hurley	P&NW Ry.Co.	W. D.	Feb. 4, 1901	58	5	Mar. 11, 1901			1.04
25½	Same Titles as Parcels 25 & 27								10380	
26	Same Titles as Parcels 25, 27, 28,29 & 30 and Statute.							Subject to public use as streets.	30270	
27	Charles Karberg	P&NW Ry.Co.	W. D.	Feb. 4, 1901	58	3	Mar. 11, 1901		38400	
28	Johnson & Hill Company	do	W. D.	Feb. 4, 1901	55	4	Mar. 11, 1901		17400	
29	Albert Schwanz	do	W. D.	Oct. 17, 1901	58	57	Nov. 2, 1901		7960	
30	Possessory Title								43500	
31	Same Title as Parcels 30 & 32 and Statute.								2950	
32	Possessory Title								1050	

STATE OF ILLINOIS
COUNTY OF COOK

I, the undersigned, officer of the Chicago and North Western Railway, do hereby certify that this is a correct Map in a series of ...4... primary sheets and ...No.... supplemental sheets of said Railway from survey station 0+00 to survey station 361+93 .... Division State of Wisconsin, prepared from the records of said company.

Correct: [signature]
Valuation Engineer.

[signature]
Chief Engineer.

Subscribed and sworn before me this 12 day of July 1917

[signature]
Notary Public in and for the County of Cook, State of Illinois.

My commission expires...April 27,......1921...

RIGHT OF WAY AND TRACK MAP
CHICAGO AND NORTH-WESTERN RAILWAY
OPERATED BY THE
C. & N-W. RY. CO.
NOR. WIS. DIVISION
GRAND RAPIDS. WIS. To NEKOOSA. WIS.
STA. 0+00 TO STA. 92+00
SCALE 1-IN. = 200-FT. JUNE. 30. 1917
OFFICE OF CHIEF ENGINEER
CHICAGO. ILL.

WIS V-18 1