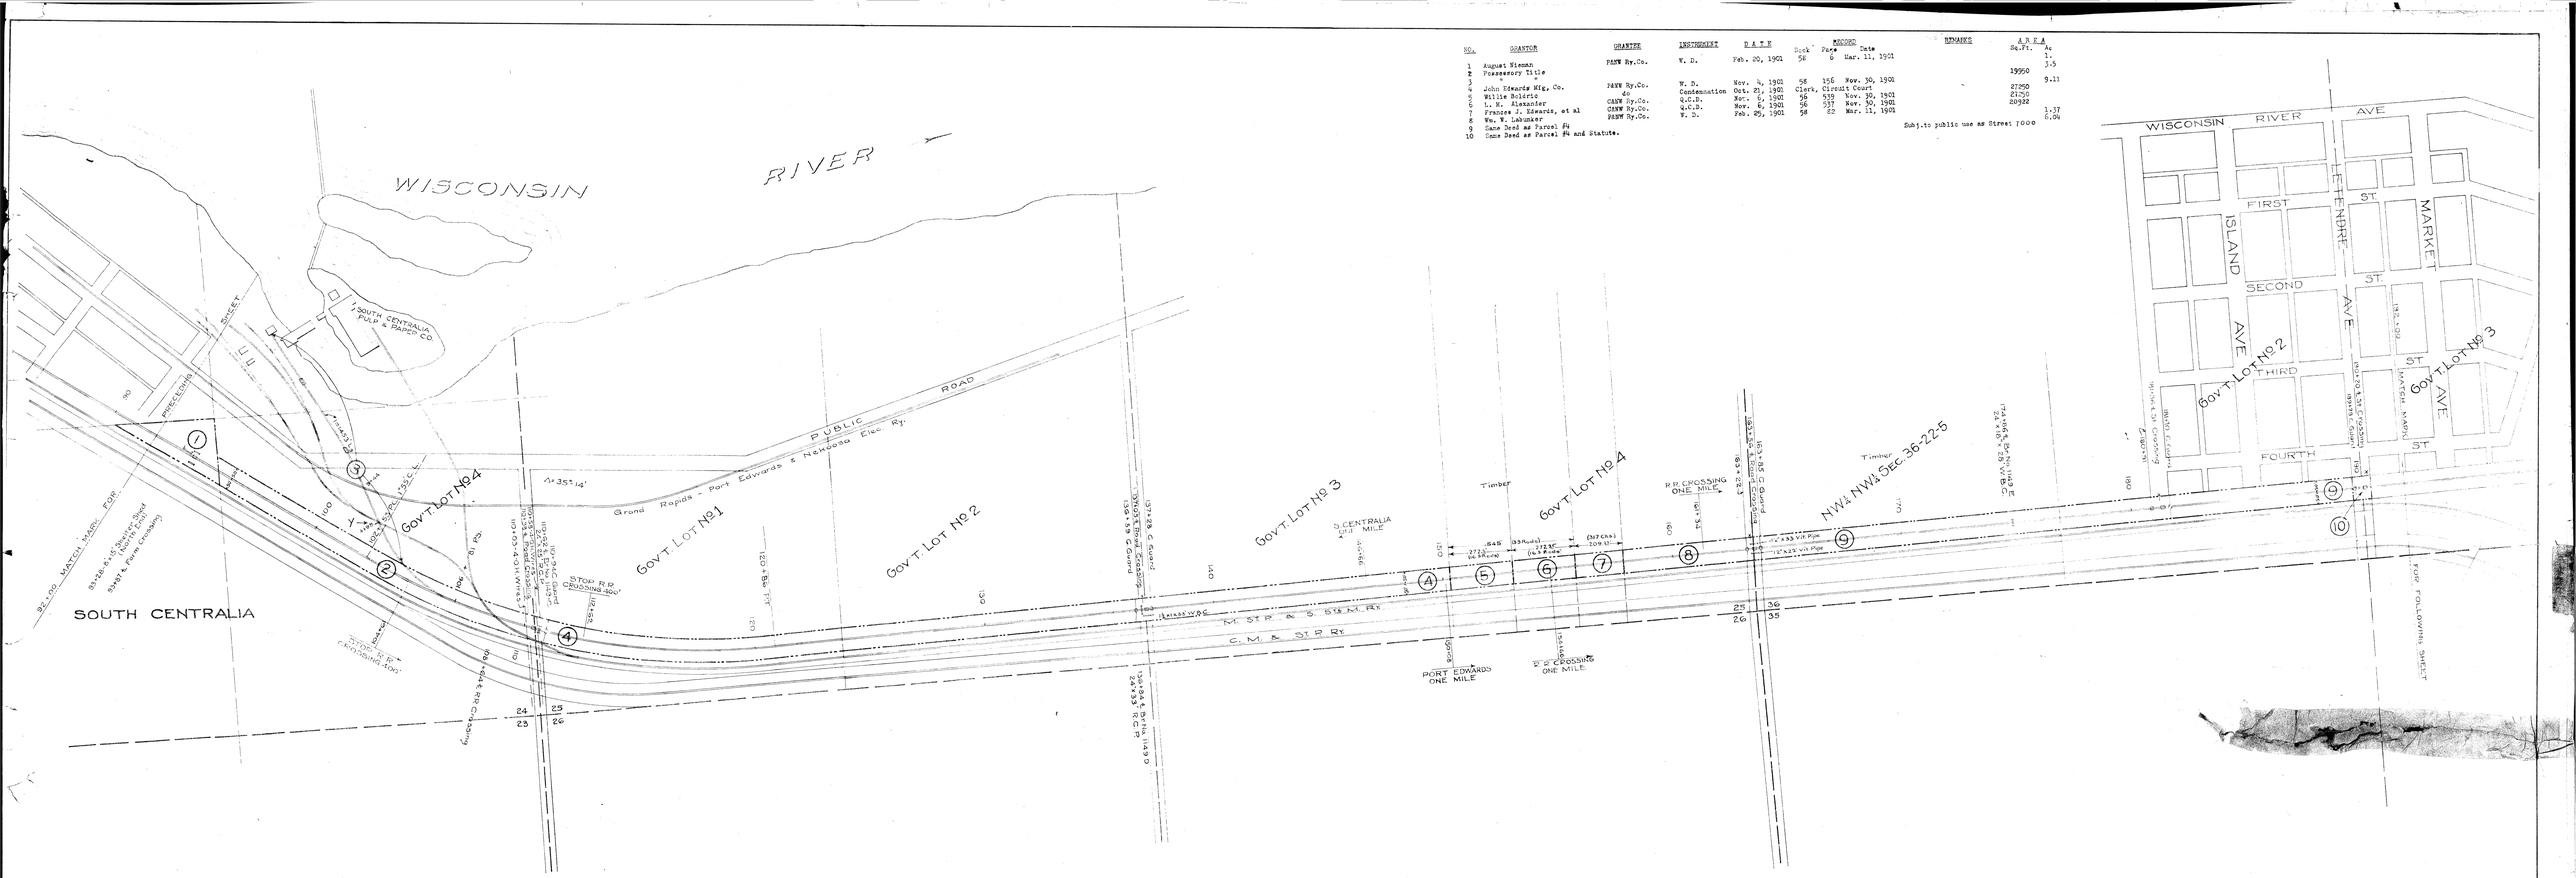

No.	Grantor	Grantee	Instrument	Date	Record Book	Page	Date	Remarks	Area Sq.Ft.	Area Ac
1	August Nieman	P&NW Ry.Co.	W. D.	Feb. 20, 1901	58	6	Mar. 11, 1901			1.
2	Possessory Title	"							19950	3.5
3	"	"								9.11
4	John Edwards Mfg, Co.	P&NW Ry.Co.	W. D.	Nov. 4, 1901	58	156	Nov. 30, 1901			
5	Willie Bolaris	do	Condemnation	Oct. 21, 1901	Clerk, Circuit Court				27350	
6	L. N. Alexander	C&NW Ry.Co.	Q.C.D.	Nov. 5, 1901	58	535	Nov. 30, 1901		21250	
7	Frances J. Edwards, et al	C&NW Ry.Co.	Q.C.D.	Nov. 6, 1901	58	537	Nov. 30, 1901		20922	
8	Wm. W. Lohmaker	P&NW Ry.Co.	W. D.	Feb. 25, 1901	58	62	Mar. 11, 1901			1.37
9	Same Deed as Parcel #1									6.04
10	Same Deed as Parcel #1 and Statute.							Subj.to public use as Street 7000		

Sheet No 2 of 4 C.&N.W.Ry.
from Survey Station 92+00
to Survey Station 192+00
4-P.O-S. George Kelly
Valuation Engineer

RIGHT OF WAY AND TRACK MAP
CHICAGO AND NORTH-WESTERN RAILWAY
OPERATED BY THE
C. &N-W.RY. CO.
NOR. WIS. DIVISION
GRAND RAPIDS, WIS. To NEKOOSA, WIS.
STA. 92+00 TO STA. 192+00

SCALE 1-IN. = 200-FT. JUNE. 30. 1917
OFFICE OF CHIEF ENGINEER
CHICAGO, ILL.

WIS V-18 2

Plotted G.M.G. Jan 18, 1917
Traced G.M.G. Feb 2, 1917
Checked R.P.L. Feb 27 1917