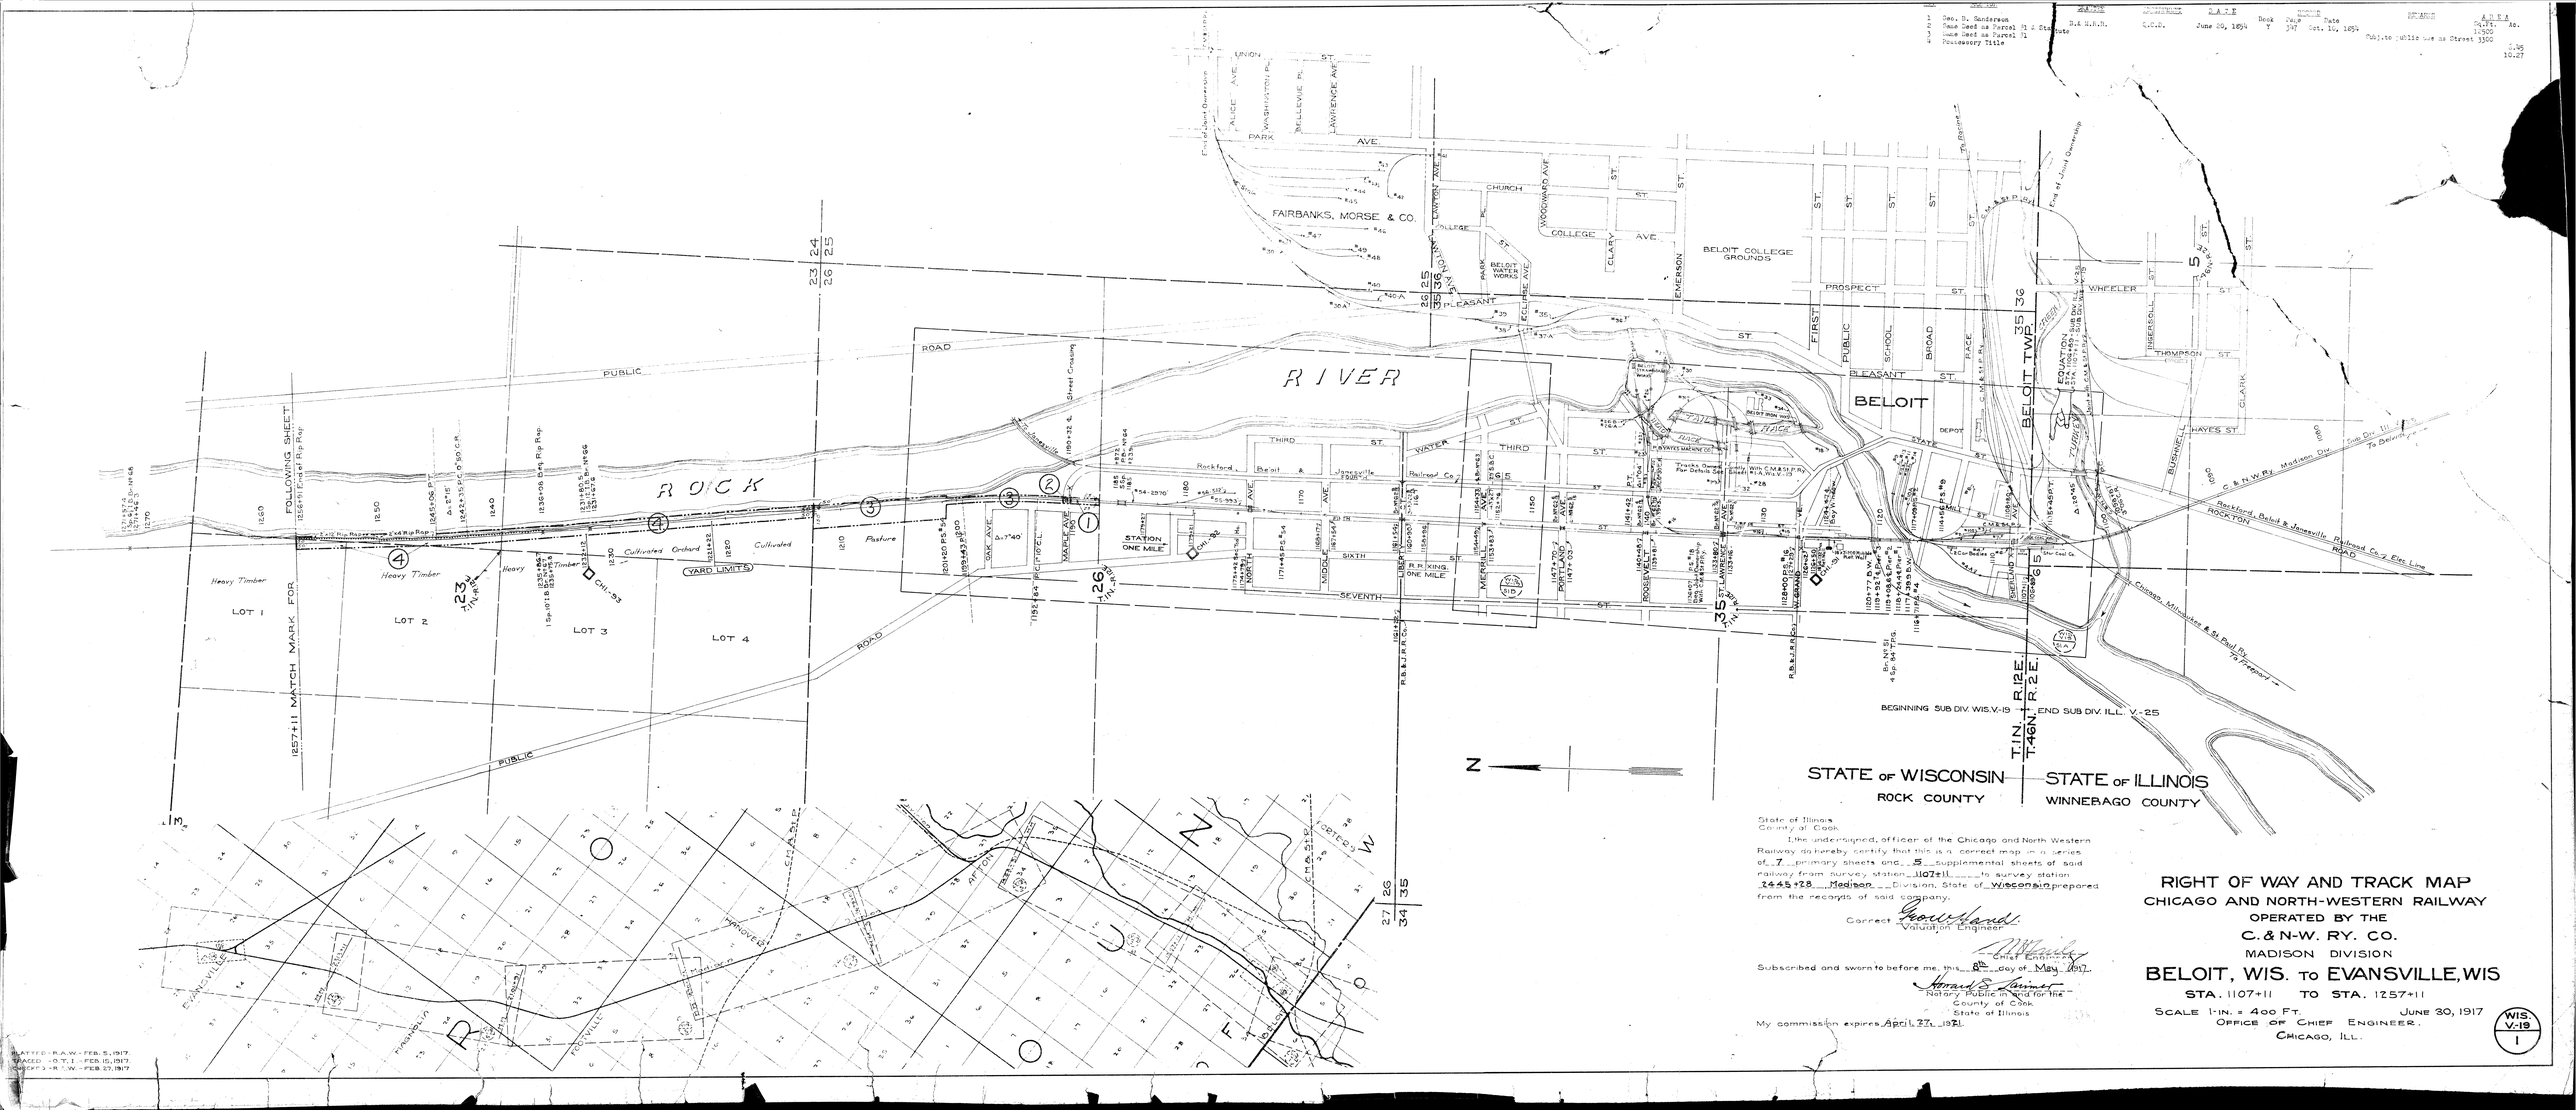

State of Illinois
County of Cook

I the undersigned, officer of the Chicago and North Western Railway do hereby certify that this is a correct map in a series of 7 primary sheets and 5 supplemental sheets of said railway from survey station 1107+11 to survey station 2445+28 Madison Division, State of Wisconsin prepared from the records of said company.

Correct Howard Hand
Valuation Engineer

Chief Engineer

Subscribed and sworn to before me, this 8th day of May 1917.

Howard E. Farmer
Notary Public in and for the
County of Cook
State of Illinois

My commission expires April 27, 1921.

RIGHT OF WAY AND TRACK MAP
CHICAGO AND NORTH-WESTERN RAILWAY
OPERATED BY THE
C. & N-W. RY. CO.
MADISON DIVISION
BELOIT, WIS. to EVANSVILLE, WIS
STA. 1107+11 TO STA. 1257+11
SCALE 1-IN. = 400 FT. JUNE 30, 1917
OFFICE OF CHIEF ENGINEER.
CHICAGO, ILL.

WIS. V-19 1

PLATTED - R.A.W. - FEB. 5, 1917.
TRACED - O.T.J. - FEB. 15, 1917.
CHECKED - R.A.W. - FEB. 27, 1917