


NO.	OWNER	DATE	RECORD	DATE	RECORD	DATE	RECORD	DATE	RECORD
1	Joseph Thompson	July 27, 1893	158	July 30, 1893	159	July 30, 1893	160	July 30, 1893	161
2	Edith M. Thompson	July 27, 1893	158	July 30, 1893	159	July 30, 1893	160	July 30, 1893	161
3	Thomas M. Thompson	July 27, 1893	158	July 30, 1893	159	July 30, 1893	160	July 30, 1893	161
4	Edith M. Thompson	July 27, 1893	158	July 30, 1893	159	July 30, 1893	160	July 30, 1893	161
5	Edith M. Thompson	July 27, 1893	158	July 30, 1893	159	July 30, 1893	160	July 30, 1893	161


RIGHT OF WAY AND TRACK MAP
CHICAGO AND NORTH-WESTERN RAILWAY
OPERATED BY THE
C. & N.W. RY. CO.
MADISON DIVISION
BELOIT, WIS. TO EVANSVILLE, WIS.
STA. 201+91 TO STA. 2313+11
JUNE 30, 1917.

Sheet No. 6 of 12 C. & N.W. Ry.
from Survey Station 201+91
to Survey Station 2313+11
T. P. 3-5.
Valuation Engineer

SCALE 1" = 400 FT.
OFFICE OF CHIEF ENGINEER.
CHICAGO, ILL.