| No. | Location | Grantor | Consideration | Date |
|---|---|---|---|---|
| 1 | James Jones | W.& N. RR. | Condemnation | July 17, 1851 |
| | Tilson Read | do | " D. | Dec. 13, 1852 |
| 2 | Joseph Read | do | " " | Dec. 13, 1852 |
| 3 | Franklin J. Kepler, et al | do | " D. | Jan. 16, 1853 |
| 4 | Samuel Talcott | do | Q.C.D. | July 4, 1853 |
| | " " | do | " D. | June 13, 1853 |
| 5 | Daniel Wadsworth | do | " D. | Feb. 9, 1853 |
| | Arvalus Ballard | do | " D. | May 21, 1853 |
| 6 | Arvalus Ballard | do | " D. | Aug. 15, 1853 |
| 7 | Oliver J. Rice, et al | do | Q.C.D. | June 21, 1853 |
| 8 | George C. Fenis | do | " D. | Dec. 13, 1852 |

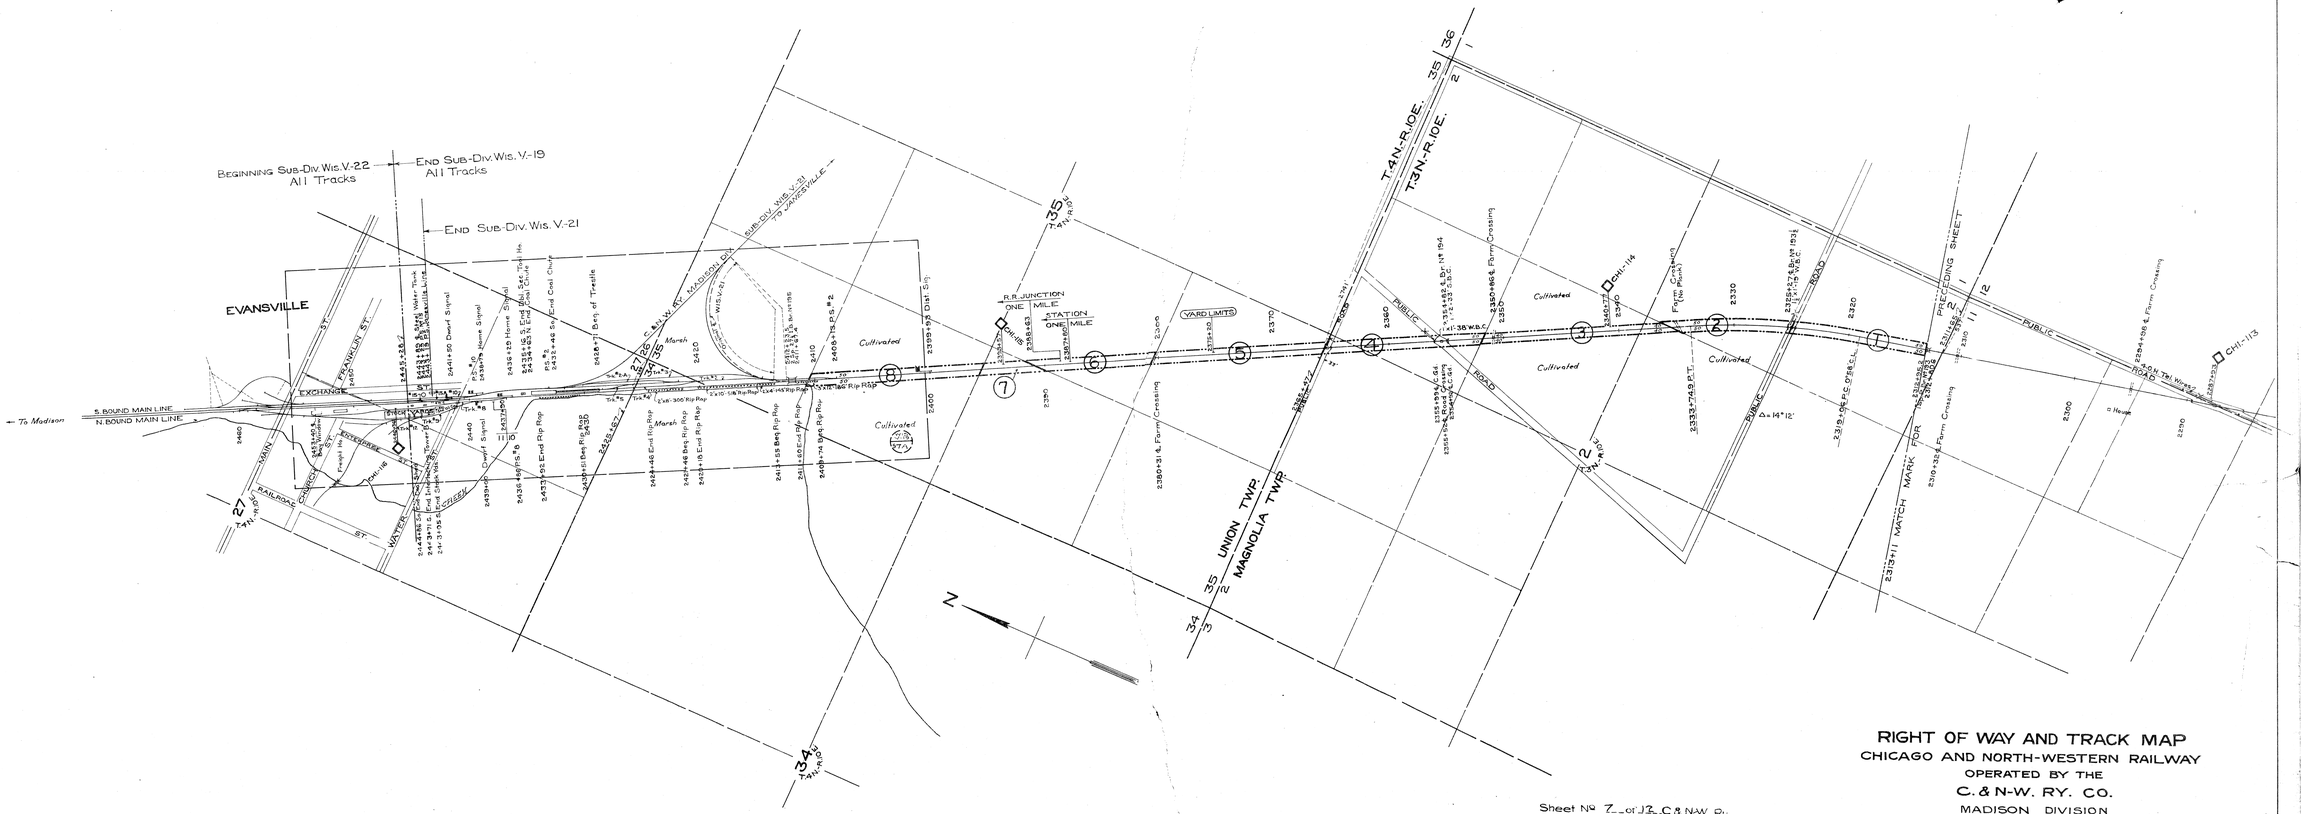


Sheet No 7 of 12 C.& N.W. Ry
from Survey Station 2313+11
to Survey Station 2445+48
7-P 5-5.

Valuation Engineer

# RIGHT OF WAY AND TRACK MAP
## CHICAGO AND NORTH-WESTERN RAILWAY
OPERATED BY THE
## C. & N-W. RY. CO.
MADISON DIVISION
## BELOIT, WIS. to EVANSVILLE, WIS.
STA. 2313+11 TO STA. 2445+48

SCALE 1 IN. = 400 FT. JUNE 30, 1917.
OFFICE OF CHIEF ENGINEER.
CHICAGO, ILL.

WIS. V.-19 7

PLATTED - R.A.W.- FEB. 1, 1917.
TRACED - O.T. I. - FEB. 20, 1917.
CHECKED - R.A.W.- FEB. 28, 1917.