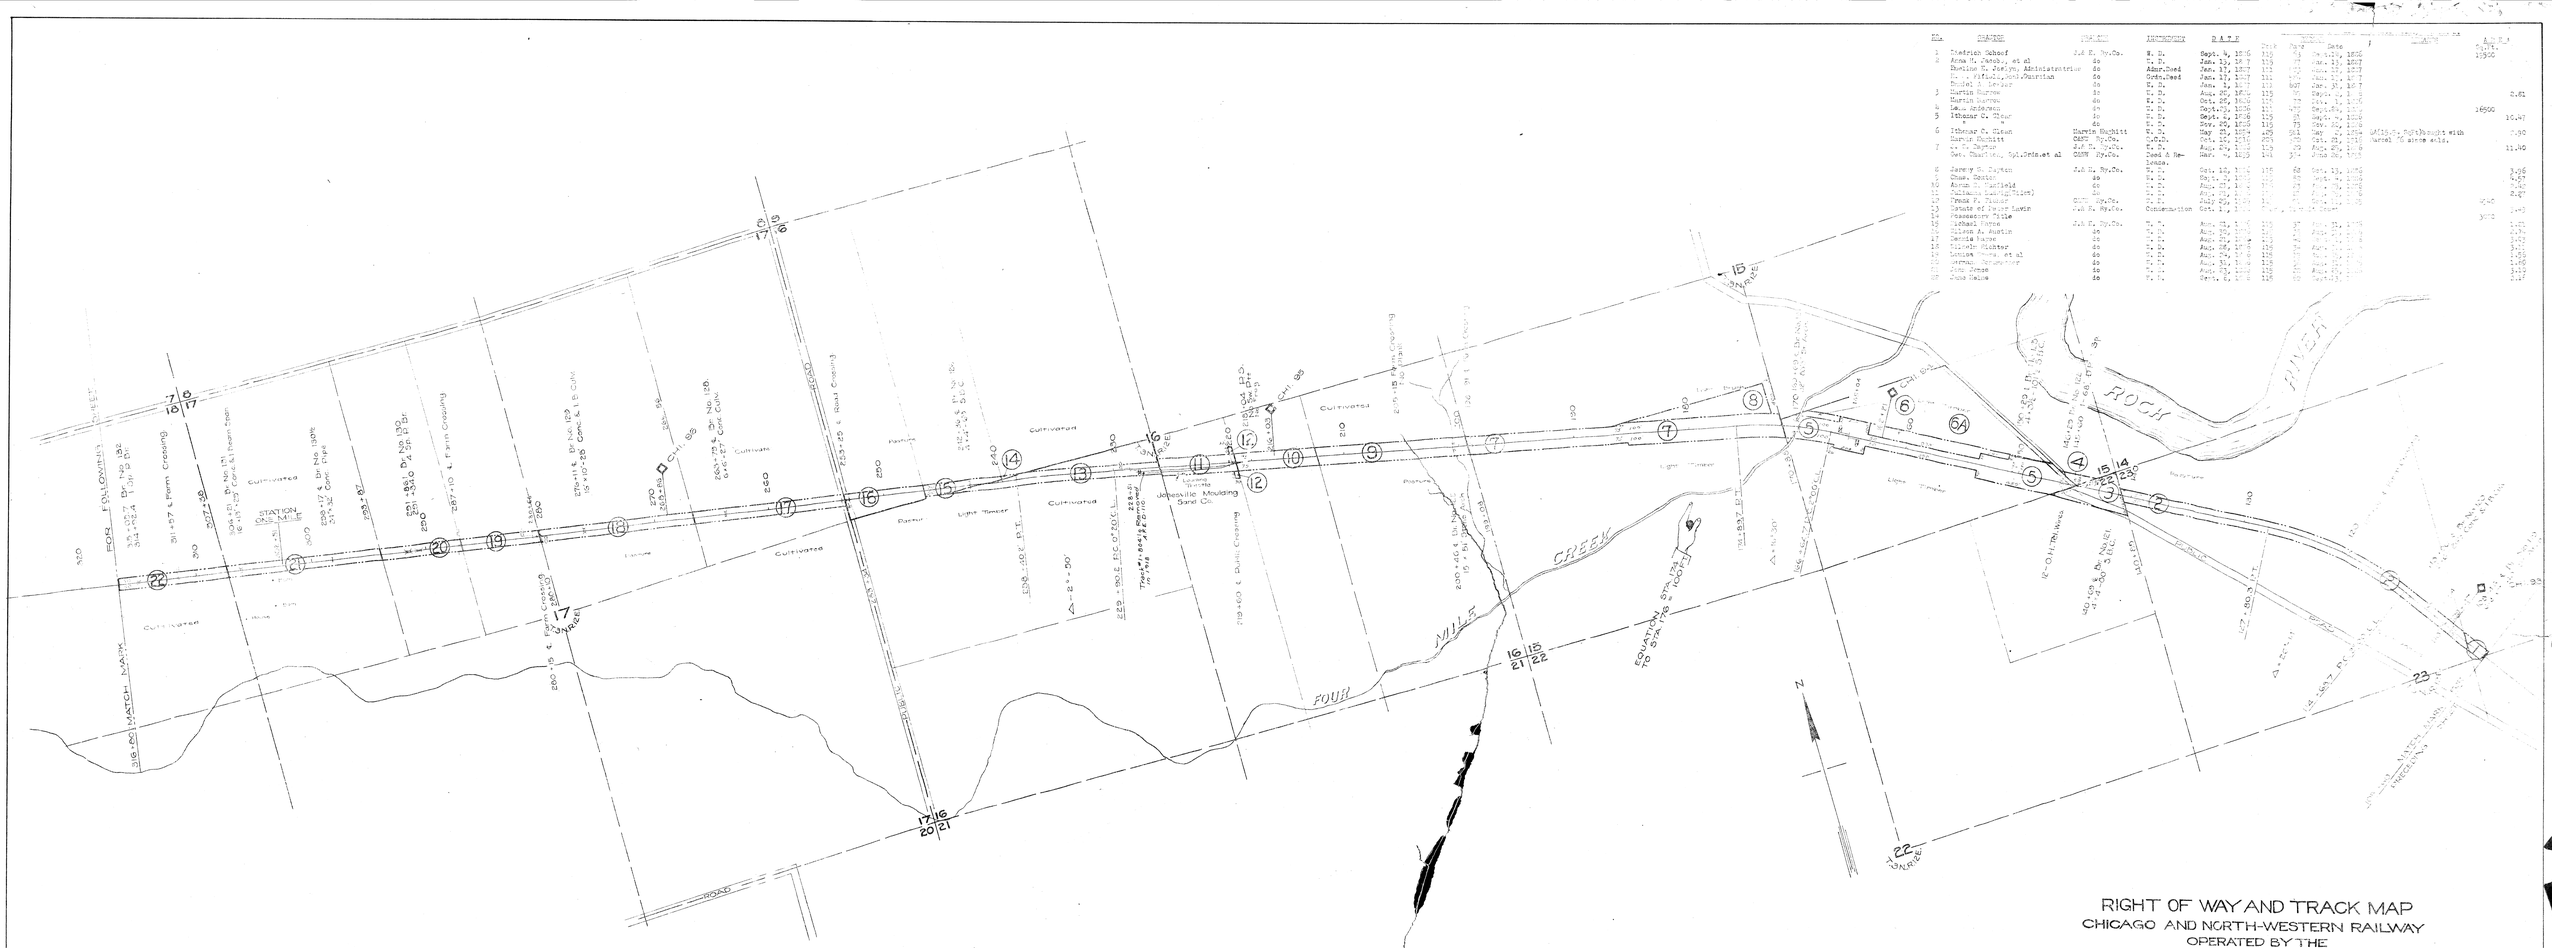

No.	Grantor	Grantee	Instrument	DATE	Book	Page	Date	Remarks	Acres
1	Friedrich Schoof	J.& R. Ry.Co.	W. D.	Sept. 9, 1856	110	78	Dec. 26, 1856		1.500
2	Anna M. Jacoby, et al	do	W. D.	Jan. 13, 1857	115	73	Jan. 13, 1857		
	Sheldon D. Talbot, Admr.	do	Admr. Deed	Jan. 13, 1857	111	607	Jan. 13, 1857		
	H. H. Wheeler, Cond. Guardian	do	Cond. Deed	Jan. 13, 1857	111	610	Jan. 13, 1857		
	Daniel P. Lawyer	do	W. D.	Jan. 1, 1857	113	607	Jan. 31, 1857		
3	Martin Barrow	do	W. D.	Aug. 20, 1856	111	75	Dec. 2, 1856		0.61
	Marvin Barrow	do	W. D.	Oct. 25, 1856	111	73	Dec. 2, 1856		
4	Lewis Anderson	do	W. D.	Sept. 27, 1856	111	74	Dec. 2, 1856		1.650
5	Ithamar C. Sloan	do	W. D.	Sept. 6, 1856	115	23	Sept. 9, 1856		10.47
	" "	do	W. D.	Sept. 23, 1856	115	73	Dec. 22, 1856		
6	Ithamar C. Sloan	Marvin Burchitt	W. D.	May 27, 1874	175	561	May 27, 1874		11.90
	Marvin Burchitt	C.M.&St.P.Ry.Co.	W. D.	Oct. 20, 1874	207	100	Oct. 21, 1874	Parcel "A" since sold.	
7	" " Barrow	J.& R. Ry.Co.	W. D.	Aug. 20, 1856	115	75	Dec. 2, 1856		11.40
	Gen. Charlton, Sp.Comm. et al	C&NW Ry.Co.	Deed & Re-Lease.	Mar. 4, 1865	141	374	Dec. 26, 1865		
8	James G. Dayton	J.& R. Ry.Co.	W. D.	Oct. 10, 1856	115	68	Oct. 13, 1856		3.46
9	Chas. Easton	do	W. D.	do	115	69	Oct. 13, 1856		3.47
10	Aaron D. Caulfield	do	W. D.	Aug. 27, 1856	111	77	Dec. 2, 1856		3.40
11	Caulfield (Certificate)	do	W. D.	Aug. 27, 1856	111	77	Dec. 2, 1856		2.67
12	Frank P. Fluker	C&NW. Ry.Co.	W. D.	July 20, 1874	175	562	May 27, 1874		0.45
13	Estate of Peter Fawn	J.& R. Ry.Co.	Condemnation	Oct. 1, 1856	111	76	Dec. 2, 1856		1.40
14	Possessory Title								3.00
15	Michael Horne	J.& R. Ry.Co.	W. D.	Aug. 23, 1856	111	67	Aug. 25, 1856		1.00
16	Aaron A. Austin	do	W. D.	Aug. 27, 1856	111	78	Dec. 2, 1856		1.00
17	Cordis Baker	do	W. D.	Aug. 27, 1856	113	74	Dec. 2, 1856		1.00
18	Elijah Plaster	do	W. D.	Aug. 26, 1856	113	75	Dec. 2, 1856		1.00
19	Lucius Chase, et al	do	W. D.	Aug. 24, 1856	115	70	Dec. 2, 1856		1.00
20	Jarvis Throop	do	W. D.	Aug. 31, 1856	115	71	Dec. 2, 1856		1.00
21	John Jones	do	W. D.	Aug. 23, 1856	115	72	Dec. 2, 1856		1.00
22	Noah Keane	do	W. D.	Sept. 6, 1856	115	73	Dec. 2, 1856		1.00

Planned C.M.&C. Mar. 12, 1917.
Traced H.W.J. " 29 "
Checked C.M.&C. Mar. 30 1917

Sheet No. 2 of 6 C.&N.W. RY
from Survey Station 105+60
to Survey Station 316+80
S.P. 1-S.

Valuation Engineer.

RIGHT OF WAY AND TRACK MAP
CHICAGO AND NORTH-WESTERN RAILWAY
OPERATED BY THE
C.&N-W.RY.CO.
MADISON DIVISION
JANESVILLE, WIS. TO EVANSVILLE, WIS.
STA. 105+60 TO STA. 316+80
SCALE: 1-IN. = 400-FT. JUNE 30 1917.
OFFICE OF CHIEF ENGINEER
CHICAGO, ILL.

WIS V-21 2