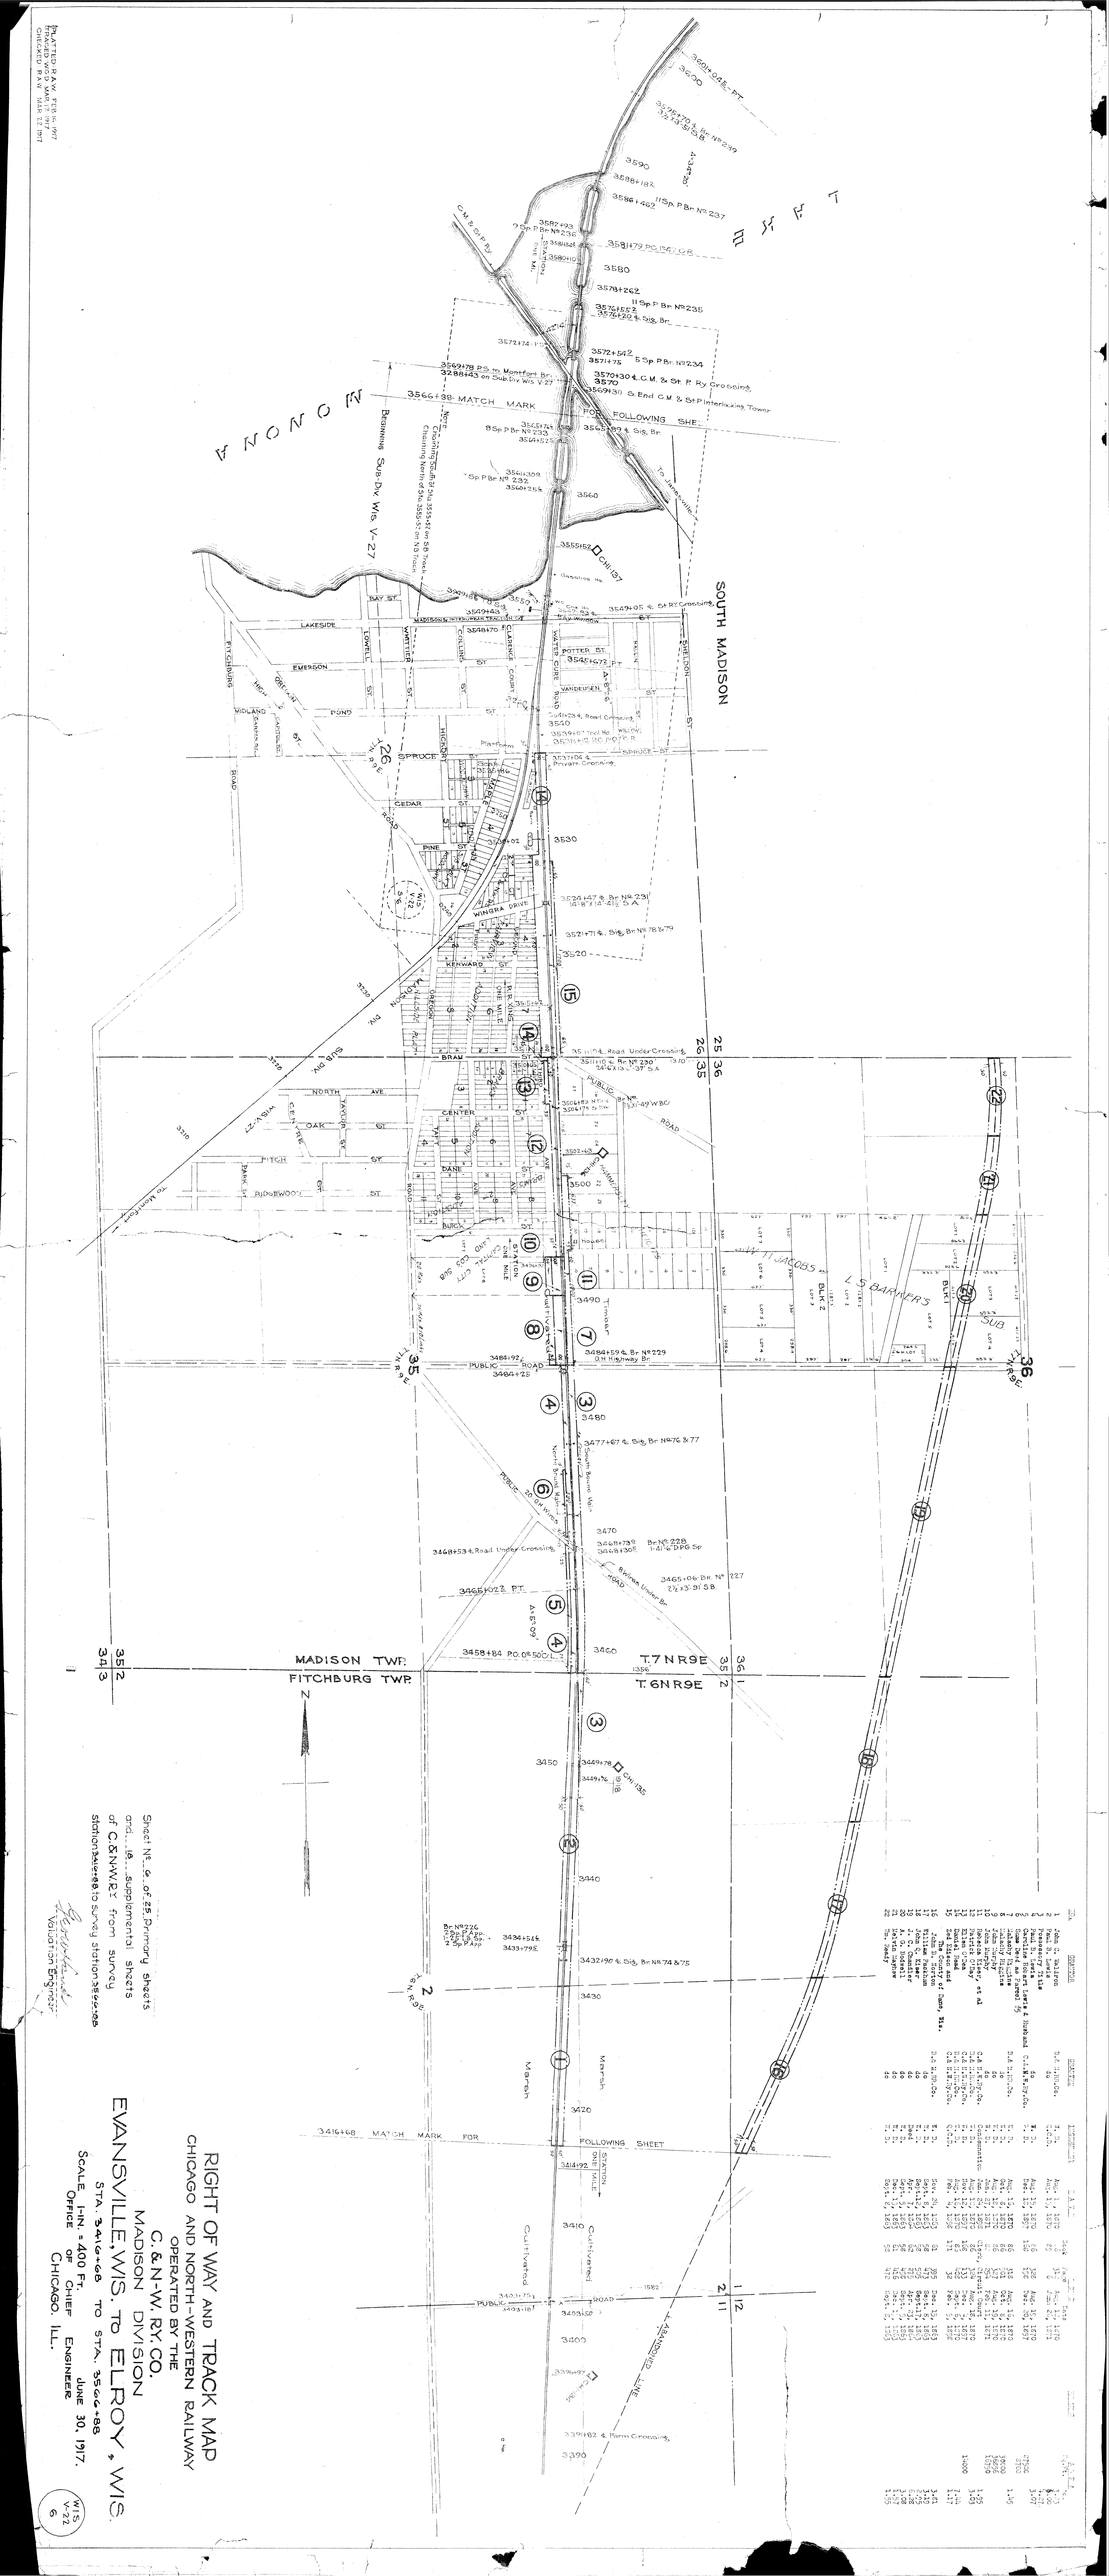
RIGHT OF WAY AND TRACK MAP
CHICAGO AND NORTH-WESTERN RAILWAY
OPERATED BY THE
C. & N-W. RY. CO.
MADISON DIVISION
EVANSVILLE, WIS. to ELROY, WIS.
STA. 3416+68 TO STA. 3566+98
SCALE 1 IN = 400 FT.
OFFICE OF CHIEF ENGINEER
CHICAGO, ILL. JUNE 30, 1917.
WIS V-22 6
TRACED W.D.A. MAR. 15, 1917
CHECKED P.A.W. MAR. 22, 1917
Sheet No. 6 of 25 Primary sheets
and 18 supplemental sheets
of C. & N-W. RY. from survey
station 3416+68 to survey station 3566+98
Valuation Engineer
MADISON TWP.
FITCHBURG TWP.
T. 7 N R. 9 E.
T. 6 N R. 9 E.
SOUTH MADISON
Beginning Sub Div Wis. V-27
MATCH MARK FOR FOLLOWING SHEET
3566+98
3416+68
3560
3550
3540
3530
3520
3510
3500
3490
3480
3470
3460
3450
3440
3430
3420
3410
3400
3390
Marsh
Cattail Marsh
Station
Road
Public Road
Private Crossing
Platform
Bridge
Culvert
Trestle
