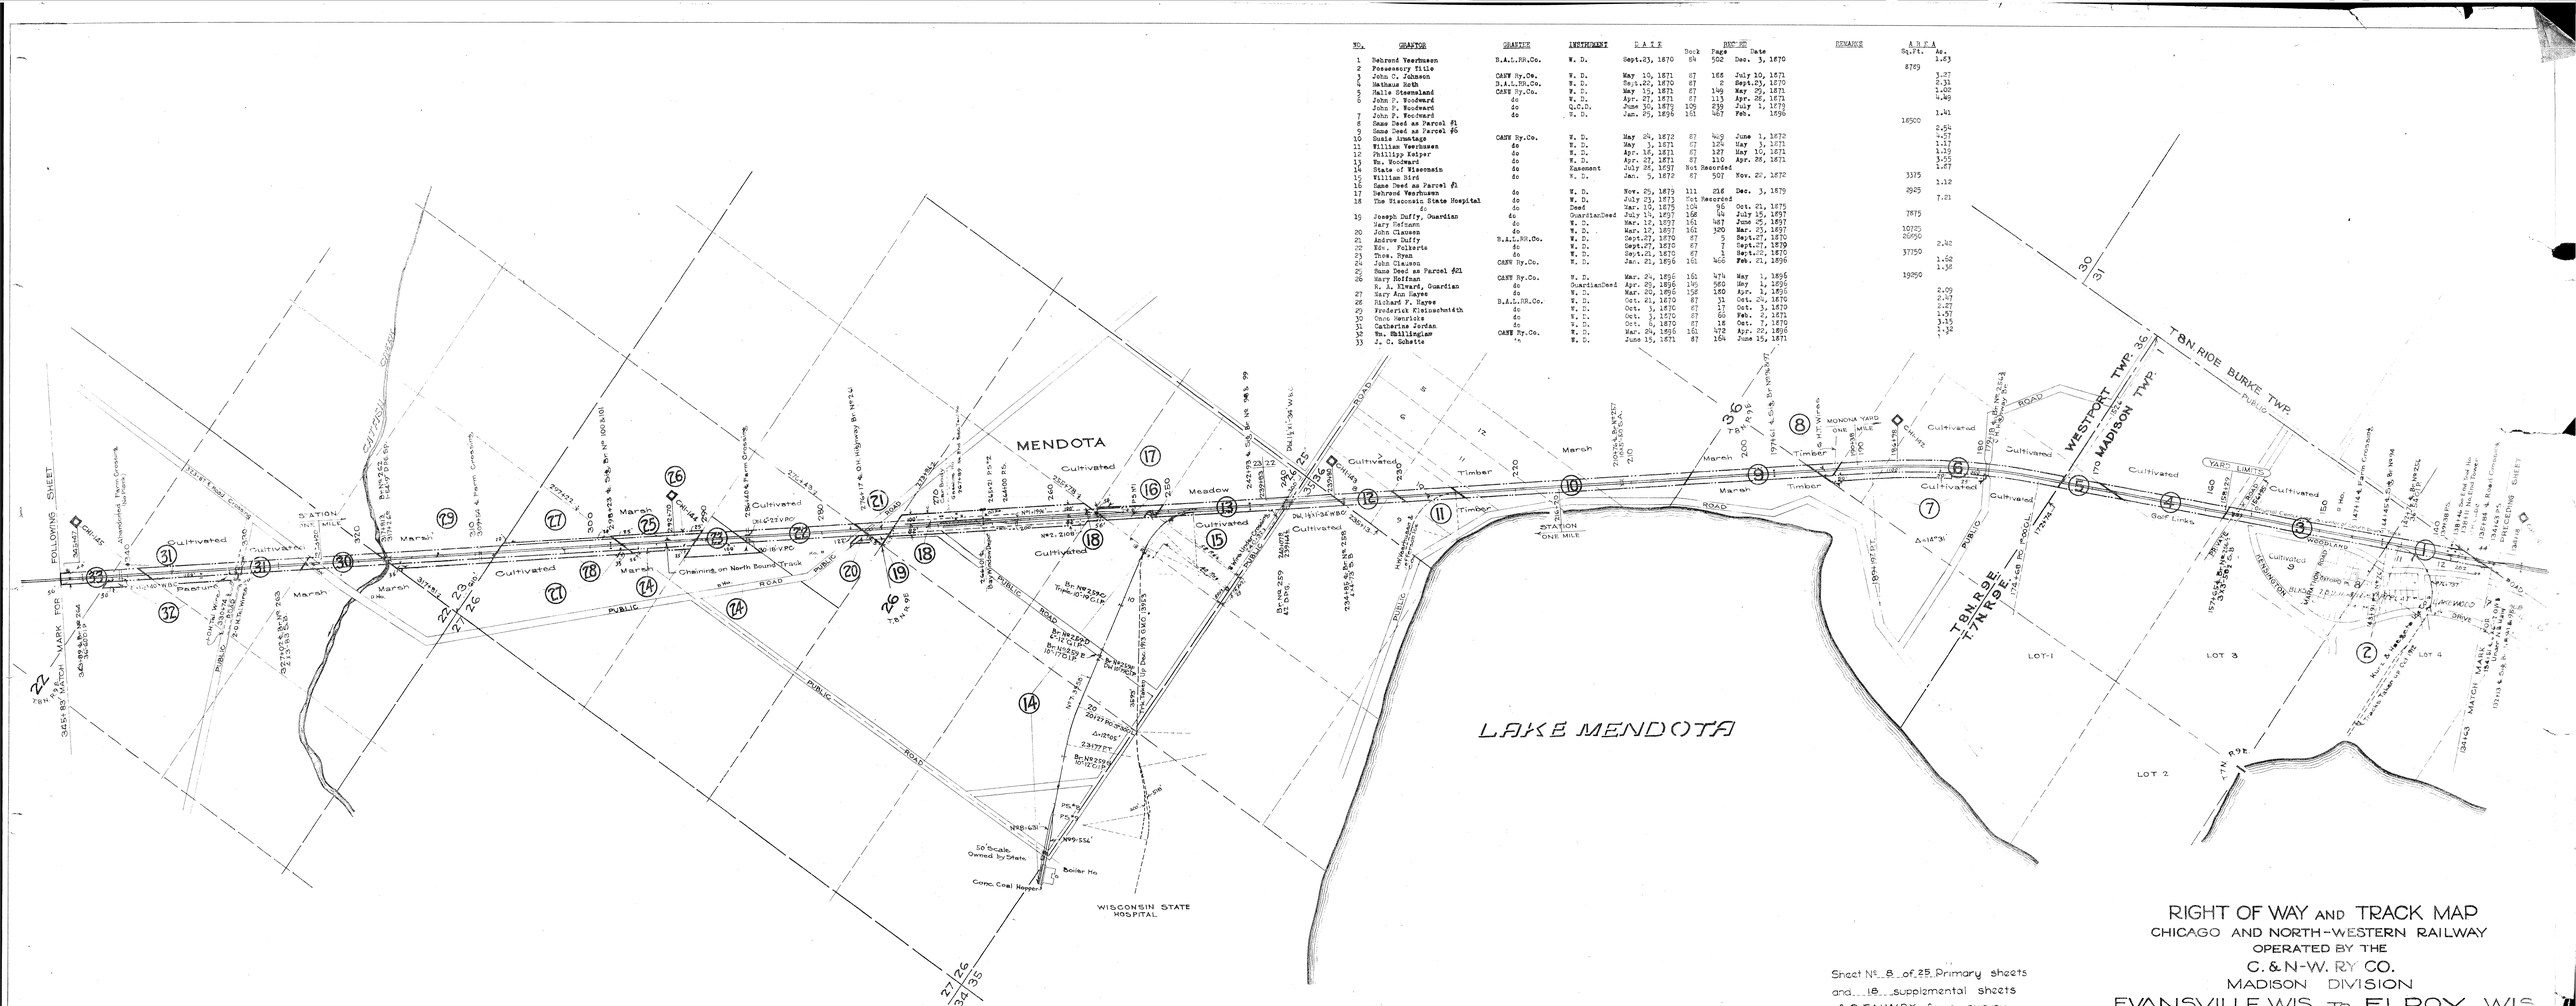

No.	GRANTOR	GRANTEE	INSTRUMENT	DATE	BOOK	PAGE	DATE	ENTRANCE	AREA Sq.Ft.	AREA Ac.
1	Behrend Veerhusen	B.A.L.RR.Co.	W. D.	Sept.23, 1870	84	502	Dec. 3, 1870			1.63
2	Possessory Title								8789	
3	John C. Johnson	C&NW Ry.Co.	W. D.	May 10, 1871	87	166	July 10, 1871			3.27
4	Mathaus Roth	B.A.L.RR.Co.	W. D.	Oct.22, 1870	87	2	Sept.23, 1870			2.31
5	Halle Steeneland	C&NW Ry.Co.	W. D.	May 15, 1871	87	149	May 29, 1871			1.02
6	John P. Woodward	do	W. D.	Apr. 27, 1871	87	113	Apr. 28, 1871			4.49
	John P. Woodward	do	Q.C.D.	June 30, 1873	109	239	July 1, 1873			
7	John P. Woodward	do	W. D.	Jan. 25, 1896	161	467	Feb. 1896			1.41
8	Same Deed as Parcel #1								16500	
9	Same Deed as Parcel #6									2.54
10	Duke Armstage	C&NW Ry.Co.	W. D.	May 24, 1872	87	449	June 1, 1872			4.27
11	William Veerhusen	do	W. D.	May 3, 1871	87	124	May 3, 1871			1.47
12	Phillip Kelper	do	W. D.	Apr. 18, 1871	87	127	May 10, 1871			1.39
13	Ma. Woodward	do	W. D.	Apr. 27, 1871	87	110	Apr. 28, 1871			3.55
14	State of Wisconsin	do	Easement	July 28, 1897	Not Recorded					1.07
15	William Bird	do	W. D.	Jan. 5, 1872	87	507	Nov. 20, 1872		3315	
16	Same Deed as Parcel #1									1.12
17	Behrend Veerhusen	do	W. D.	Nov. 25, 1879	111	216	Dec. 3, 1879		2925	
18	The Wisconsin State Hospital	do	W. D.	July 23, 1873	Not Recorded					7.21
		do	Deed	Mar. 15, 1875	104	96	Oct. 21, 1875			
19	Joseph Duffy, Guardian	do	GuardianDeed	July 14, 1897	168	44	July 15, 1897		7875	
	Mary Hafmann	do	W. D.	Mar. 12, 1897	161	467	June 25, 1897			
20	John Clausen	do	W. D.	Mar. 17, 1897	161	320	Mar. 25, 1897		10725	
21	Andrew Duffy	B.A.L.RR.Co.	W. D.	Sept.27, 1870	87	5	Sept.27, 1870		20250	
22	Rev. Folkerts	do	W. D.	Sept.27, 1870	87	7	Sept.27, 1870			2.42
23	Thos. Ryan	do	W. D.	Sept.21, 1870	87	1	Sept.22, 1870		37750	
24	John Clausen	C&NW Ry.Co.	W. D.	Jan. 21, 1896	161	466	Feb. 21, 1896			1.62
25	Same Deed as Parcel #21									1.36
26	Mary Hoffman	C&NW Ry.Co.	W. D.	Mar. 24, 1896	161	474	May 1, 1896		19850	
	R. A. Elward, Guardian	do	GuardianDeed	Apr. 29, 1896	145	560	May 1, 1896			2.09
27	Mary Ann Hayes	do	W. D.	Mar. 26, 1896	158	180	Apr. 1, 1896			2.47
28	Richard F. Hayes	B.A.L.RR.Co.	W. D.	Oct. 21, 1870	87	31	Oct. 24, 1870			2.87
29	Frederick Kleinschmidt	do	W. D.	Oct. 3, 1870	87	17	Oct. 3, 1870			1.57
30	Chas Henrichs	do	W. D.	Oct. 3, 1870	87	66	Feb. 2, 1871			3.15
31	Catherine Jordan	do	W. D.	Oct. 6, 1870	87	16	Oct. 7, 1870			1.32
32	Ma. Whillington	C&NW Ry.Co.	W. D.	Mar. 24, 1896	161	472	Apr. 22, 1896			1.36
33	J. C. Schette	"	W. D.	June 15, 1871	87	164	June 15, 1871			

PLATTED: R.A.W. MAR.6-1917
TRACED: W.C.D. MAR.13-1917
CHECKED: R.A.W. MAY 3-1917

Sheet No. 8 of 25 Primary sheets
and 18 supplemental sheets
of C.&N.W.RY. from survey
station 348 +83 to survey station 134 +63.

Valuation Engineer.

RIGHT OF WAY AND TRACK MAP
CHICAGO AND NORTH-WESTERN RAILWAY
OPERATED BY THE
C. & N-W. RY CO.
MADISON DIVISION
EVANSVILLE, WIS. TO ELROY, WIS
STA. 345 +83 TO STA. 134 +63
SCALE 1-IN. = 400 FT. JUNE 30, 1917.
OFFICE OF CHIEF ENGINEER
CHICAGO, ILL.

WIS. V-22 8