No.	GRANTOR	GRANTEE	INSTRUMENT	DATE	BOOK	PAGE	RECORD DATE	REMARKS	AREA Sq.Ft.	AREA Ac.
1	J. C. Roette	CASY Ry.Co.	W. D.	June 15, 1871	87	164	June 15, 1871			2.81
2	Dominick O'Malley	B.A.L.RR.Co.	W. D.	Oct. 1, 1870	87	30	Oct. 20, 1870		5600	
3	Patrick Duffy	do	W. D.	Oct. 3, 1870	87	15	Oct. 3, 1870			3.59
4	Martin O'Malley	do	W. D.	Oct. 1, 1870	87	26	Oct. 5, 1870			1.25
5	Same Deed as Parcel #3									4.82
6	Peter Joseph Duffy, et al	CASY Ry.Co.	W. D.	July 11, 1896	161	483	July 26, 1896		27000	
7	Joseph O'Malley	do	Condemnation	June 16, 1871	Clerk,	Circuit Court				1.61
8	John & Burt O'Brien	do	W. D.	Jan. 29, 1896	161	485	Feb. 21, 1896		11250	
9	Dominick O'Malley	do	Condemnation	June 16, 1871	Clerk,	Circuit Court				3.10
10	D. O'Malley	B.A.L.RR.Co.	W. D.	Nov. 15, 1870	87	76	Nov. 15, 1870		9180	
11	Martin O'Malley	CASY Ry.Co.	T. D.	Feb. 13, 1896	161	484	Feb. 20, 1896			1.01
12	John Feeney	B.A.L.RR.Co	W. D.	Oct. 11, 1870	87	23	Oct. 11, 1870			1.12
13	John Paley	B.A.L.RR.Co.	W. D.	Oct. 1, 1870	87	12	Oct. 1, 1870			3.15
	Andrew Proutt et	CASY Ry.Co.	C.O.D.	June 28, 1873	109	240	July 7, 1873			
14	William Packham	CASY Ry.Co.	W. D.	Aug. 7, 1871	87	403	May 4, 1872			4.14
	John King, et al	B.A.L.RR.Co.	W. D.	Oct. 15, 1870	87	26	Oct. 15, 1870			
15	John King	CASY Ry.Co.	W. D.	Sept.13, 1897	166	68	Sept.23, 1897		10000	
16	Same Deed as Parcel #14 from John King, et al.									4.11
17	John King	CASY Ry.Co.	W. D.	Jan. 29, 1896	161	458	Feb. 1, 1896		17500	
18	Same Deed as Parcel #14 from Wm. Packham									2.07
	Patrick Roche	B.A.L.RR.Co.	W. D.	Nov. 26, 1870	87	61	Jan. 31, 1871			
19	Thomas H. Doolittle	do	W. D.	Dec. 7, 1870	87	57	Jan. 27, 1871		5.00	
20	Ira P. Mason	CASY Ry.Co.	W. D.	June 28, 1880	112	420	July 15, 1880		1.26	
21	Possessory Title								8100	
22	George C. Fish	B.A.L.RR.Co.	W. D.	Nov. 11, 1870	87	35	Jan. 9, 1871			3.63
23	George C. Fish	CASY Ry.Co.	W. D.	July 10, 1871	102	75	July 24, 1877		2870	
24	Geo. K. Stahr, et al	do	Easement	Sept. 7, 1912	Not Recorded				2720	
25	Same Deeds as Parcels 20 & 26									
26	Lewis Tagar	B.A.L.RR.Co.	W. D.	Nov. 11, 1870	87	37	Jan. 9, 1871	Subj.to public use as Str.	15600	
27	Same Deed as Parcel #22									2.63
28	Same Deed as Parcel #26									2.85
										3.08

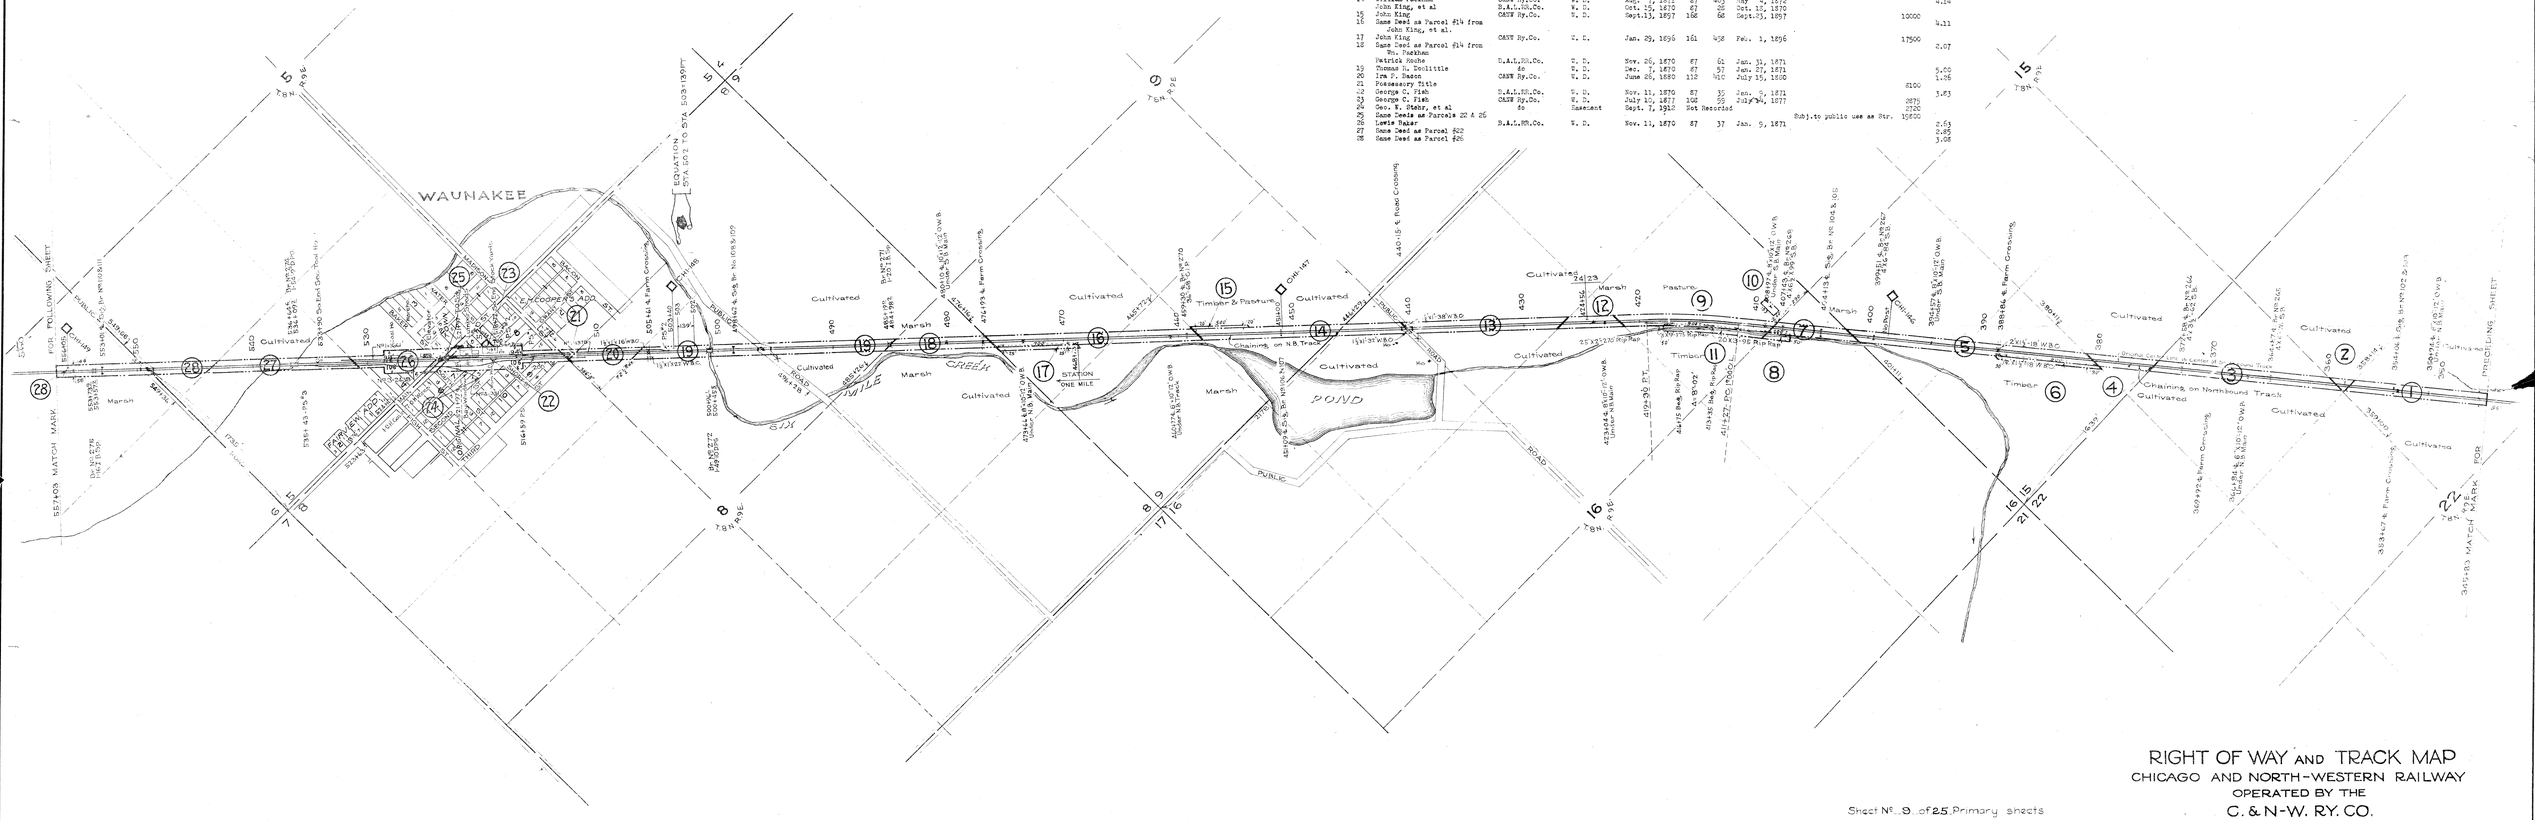

Sheet No. 9 of 25 Primary sheets
and 22 supplemental sheets
of C.&N.W.R.Y. from survey
station 345+83 to survey station 557+03

Valuation Engineer

RIGHT OF WAY AND TRACK MAP
CHICAGO AND NORTH-WESTERN RAILWAY
OPERATED BY THE
C. & N-W. RY. CO.
MADISON DIVISION
EVANSVILLE, WIS. TO ELROY, WIS
STA. 345+83. TO STA. 557+03.

SCALE 1-IN. = 400 FT. JUNE 30, 1917.
OFFICE OF CHIEF ENGINEER
CHICAGO, ILL.

WIS. V-22
9

PLATTED: R.A.W. MAR-5-1917
TRACED: W.C.D. MAR-21-1917
CHECKED: R.A.W. MAY 2 1917