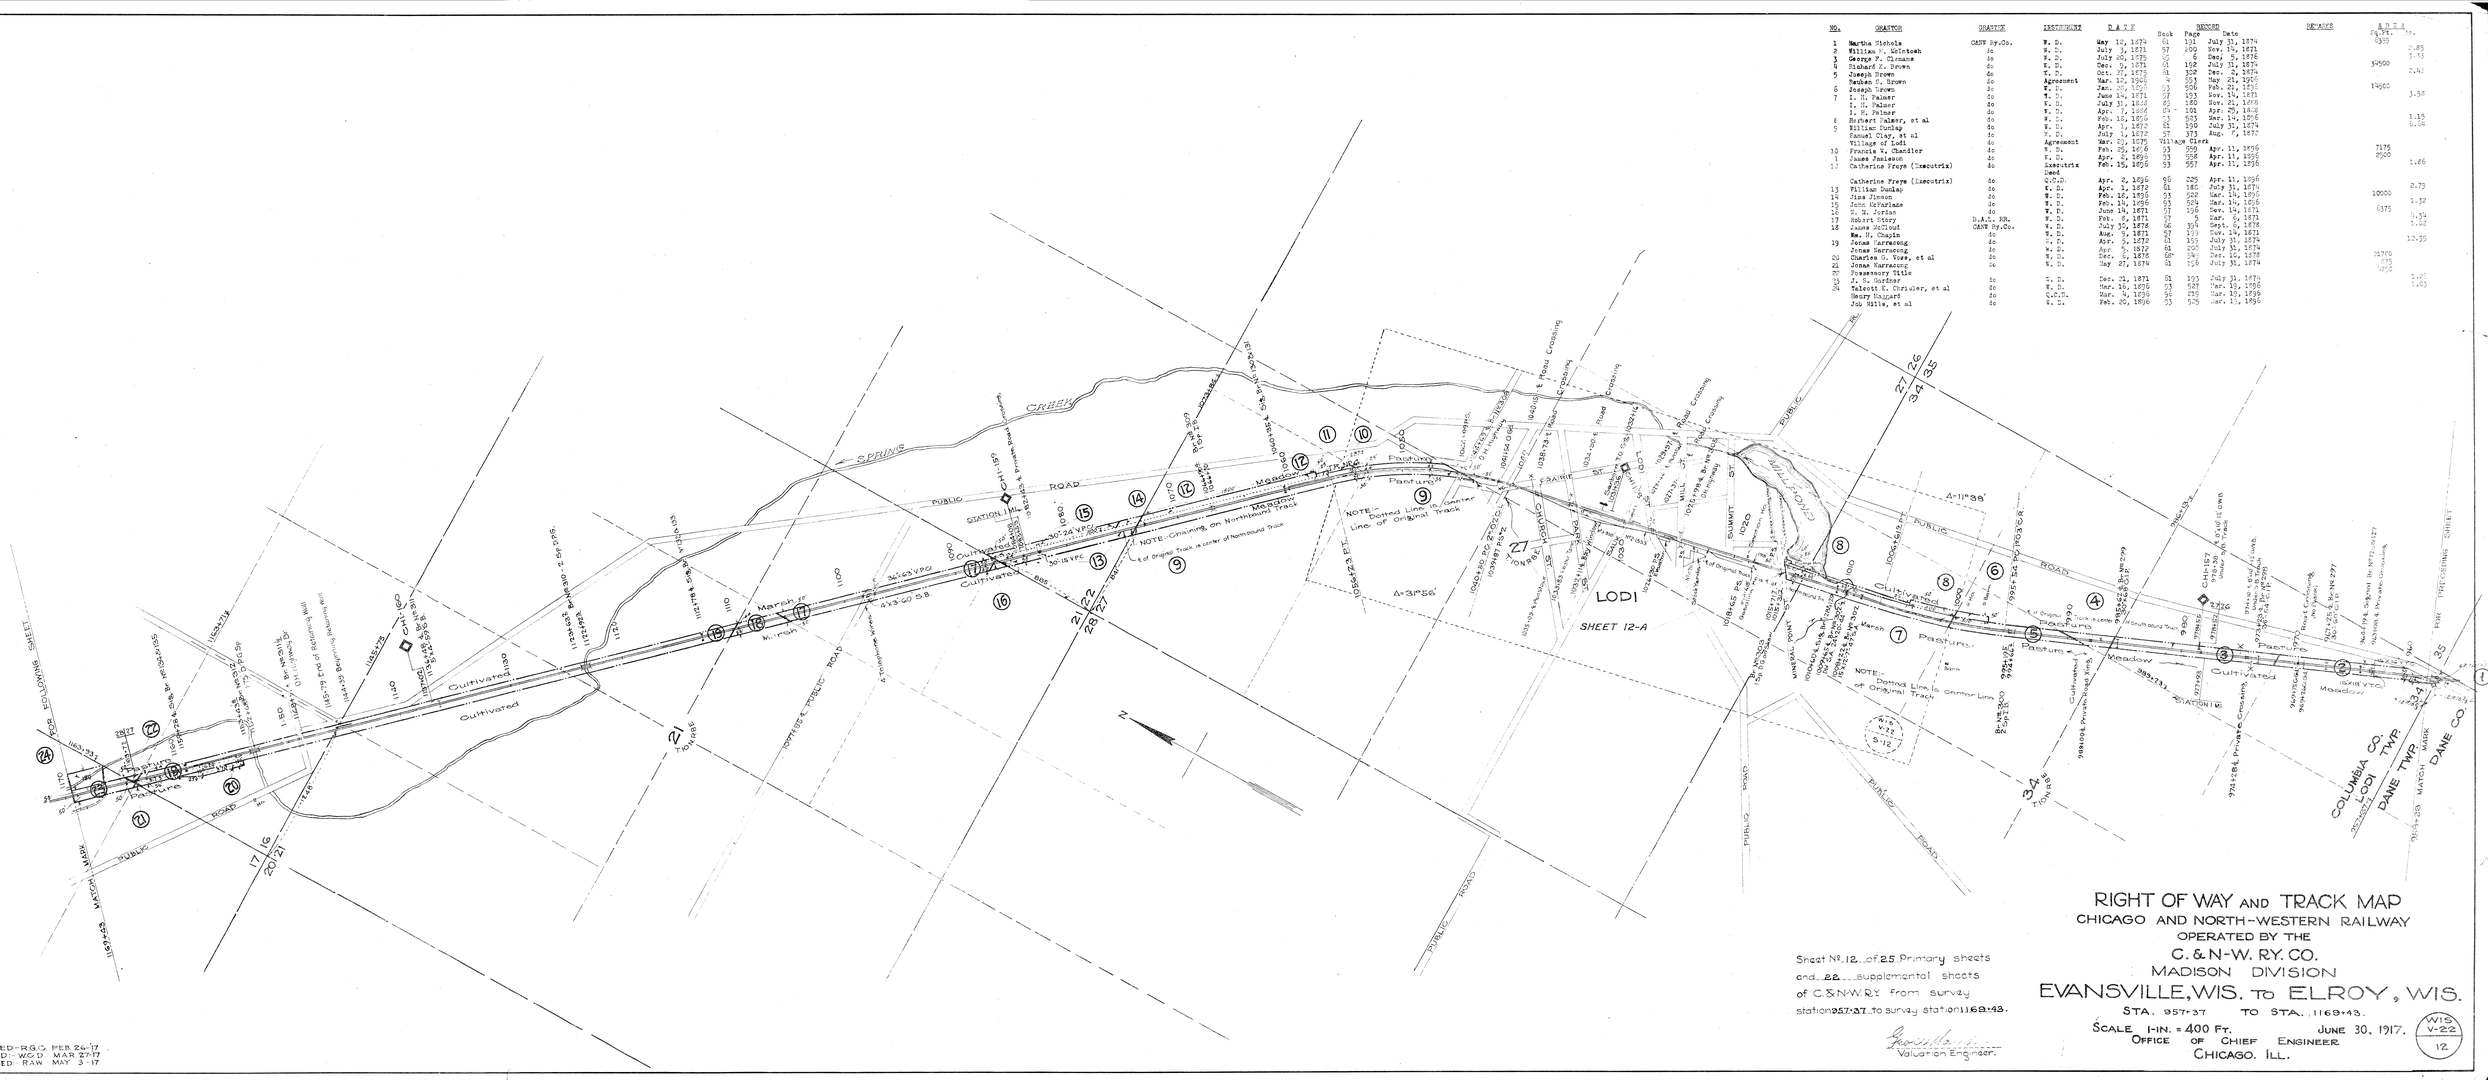
CREEK
SPRING
PUBLIC ROAD
STATION 1 MI.
Meadow
Cultivated
Pasture
Marsh
NOTE—Dotted Line is Center Line of Original Track
NOTE—Dotted Line is Center Line of Original Track
LODI
SHEET 12-A
SUMMIT
WILLOW
ST. JOHNS
CHURCH
CEMETERY
Δ-11°38'
