NO	GRANTOR	GRANTEE	TESTIMONY	D A T E	RECORD			REMARKS	AREA	
					Book	Page	Date		Sq.Ft.	Ac.
1	Ithelas Perot	C&NW Ry. Co.	W. D.	Apr. 21, 1873	27	222	Jan. 19, 1874			3.93
2	Mattlieb Blumesch	"	"	Mar. 25, 1896	69	223	Apr. 1, 1896		33000	
3	George Dixon	"	"	Mar. 5, 1864	7	180	Apr. 4, 1864			5.96
4	Do	"	"	May 19, 1886	56	222	June 23, 1886			20.16
5	Same deed as parcel 3								38960	
6	O. N. Bridges	"	"	Mar. 5, 1864	7	184	May 16, 1864			1.33
7	O. J. Farman	"	"	Jan. 29 1896	69	206	Mar. 14, 1896			3.75
8	Levi Blossom Estate	"	Condemnation	Sept.27, 1875	Clerk Circuit Court					2.73
9	Charles E. Martin	"	W. D.	Feb. 8, 1896	69	190	Feb. 14, 1896			5.00
10	James Donahue	B. A. L. R.R.	"	Dec. 9, 1870	23	261	Jan. 23, 1871			7.60
	Do	C&NW Ry. Co.	"	Feb. 5, 1879	36	560	Feb. 8, 1879			
11	Christoph Kaufman	"	"	Feb. 6, 1896	69	198	Mar. 8, 1896		14247	
12	Same as parcel 8									5.30
13	Same deed as parcel 9									1.43
14	O. N. Randall	"	"	Feb. 5, 1896	69	209	Mar. 14, 1896		25000	
15	Josiah K. Densmore	"	Dead	Mar. 5, 1864	7	131	Apr. 4, 1864			1.63
16	Walter P. Flanders	"	W. D.	Feb. 10, 1874	27	502	Aug. 1, 1874		19550	
17	Henrietta Hinley	"	"	Feb. 5, 1896	69	198	Mar. 5, 1896			4.57
	Possessory title							Part in SE¼,NE¼ held by adverse possession		
18	Luther Crosby	"	Dead	Mar. 5, 1864	7	133	Apr. 1, 1864			6.03
19	H. T. Hopkins	"	W. D.	Jan. 3, 1906	88	331	Feb. 27, 1906			40.81
20	T. H. Warren	"	"	May 7, 1872	27	546	Aug. 1, 1874			7.55
21	Do	"	"	Aug. 7, 1872	25	600	Apr. 19, 1873			5.23
22	Charles A. Sumner	"	"	June 17, 1879	39	177	June 17, 1879	22A(32.69Ac)bought with Pcl. 22, since sold.		5.24
22A										
23	Same deed as parcel 22									4.90
24	B. C. Kirk	"	"	Mar. 2, 1872	25	574	Apr. 10, 1873			7.58
	Louis J. Claude	"	"	Mar. 3, 1864	7	124	Apr. 1, 1864			
25	H. T. Hopkins	"	"	Jan. 24, 1896	69	208	Mar. 14, 1896			1.32
26	Sarah E. Kirk	"	"	Feb. 20, 1896	69	211	Apr. 1, 1896		8550	
27	Thompson M. Warren	"	"	Mar. 5, 1877	32	581	Apr. 12, 1877		6800	
28	Sarah E. Kirk	"	"	Jan. 4, 1909	90	806	Jan. 26, 1909		20150	
29	Same deed as parcel 26								4550	
30	Louis J. Claude	"	"	July 5, 1874	27	572	Sept. 4, 1874			5.50
31	Samuel Hartley	"	O.C.D.	Aug. 3, 1878	36	375	Aug. 12, 1878			1.24

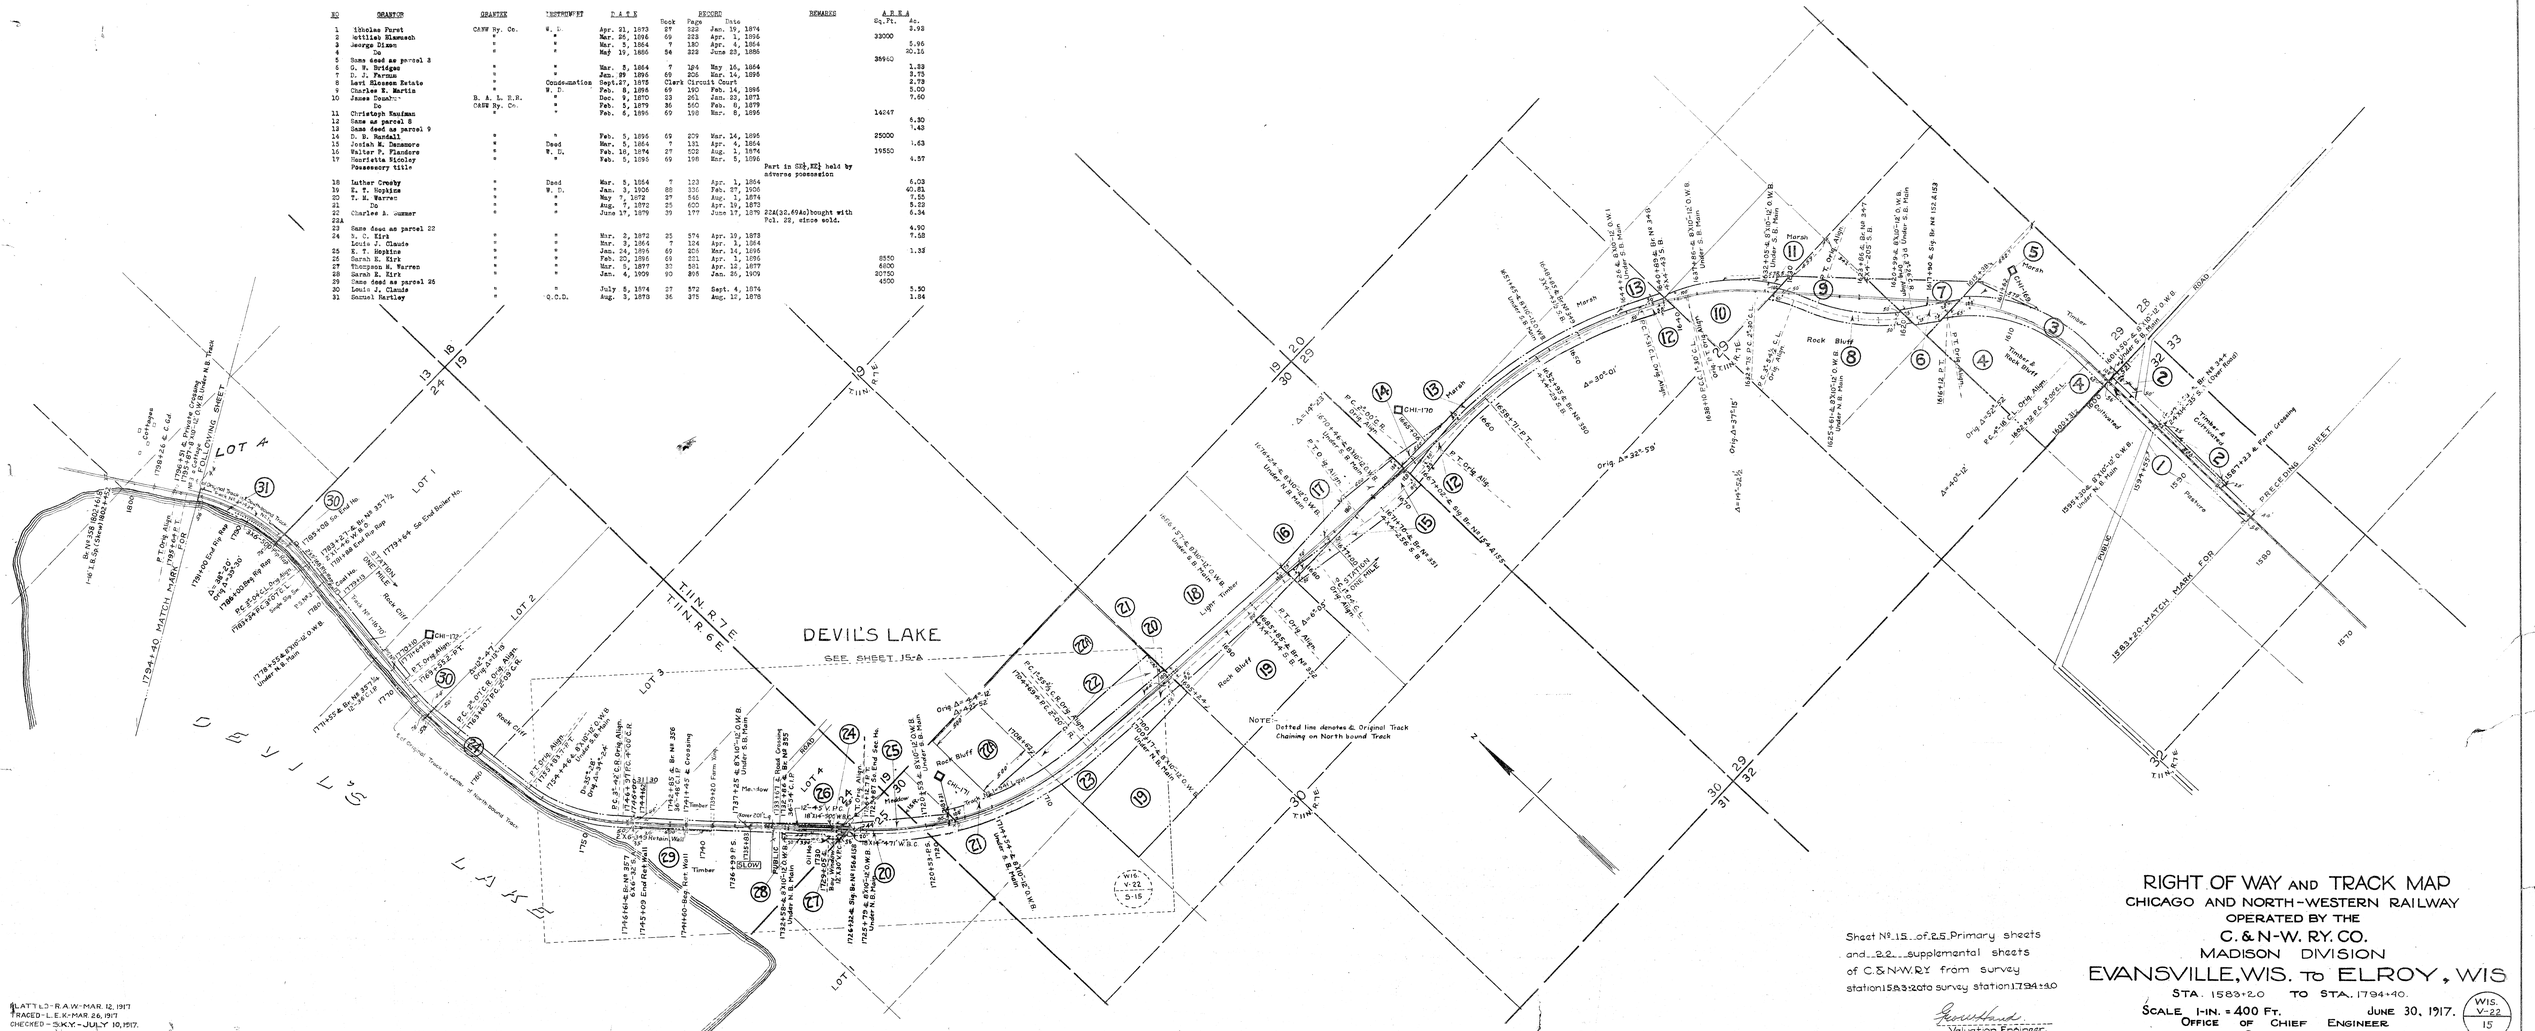
DEVIL'S LAKE
SEE SHEET 15-A
LOT 1
LOT 2
LOT 3
LOT 4
T.11N. R.7E.
T.11N. R.6E.
T.10N. R.6E.
1794+40 MATCH MARK FOR PRECEDING SHEET
1583+20 MATCH MARK FOR FOLLOWING SHEET
CHI-170
CHI-171
CHI-172
Rock Bluff
Marsh
Timber
Rock Cliff
Orig. Alignment
Orig. Track
Present Track
Lt. Orig. Alignment
Lt. Orig. Track
Lt. Present Track
Lt. Orig. Track & Present Track
Lt. Orig. Track & Present Track Chaining on North Bound Train
Lt. Orig. Track & Present Track Chaining on South Bound Train