




Platted D. B. D. May 17-1917
Traced L. E. K. June 25. 1917
Checked - S. K. Y. - July 10, 1917.

Sheet No. 17 of 25 Primary sheets
and 22 supplemental sheets
of C. & N.W. R. from survey
station 2005:060 survey station 22:16:80

NOTE—Alignment notes are from Double Track Construction.
Dotted line denotes a of original Track.
Chaining on N. B. Track.

RIGHT OF WAY AND TRACK MAP
CHICAGO AND NORTH-WESTERN RAILWAY
OPERATED BY THE
C. & N-W. RY. CO.
MADISON DIVISION
EVANSVILLE, WIS. TO ELROY, WIS.

SCALE 1-IN. = 400 FT.

OF CHIEF
CHICAGO. ILL.

WIS.
V-22
17