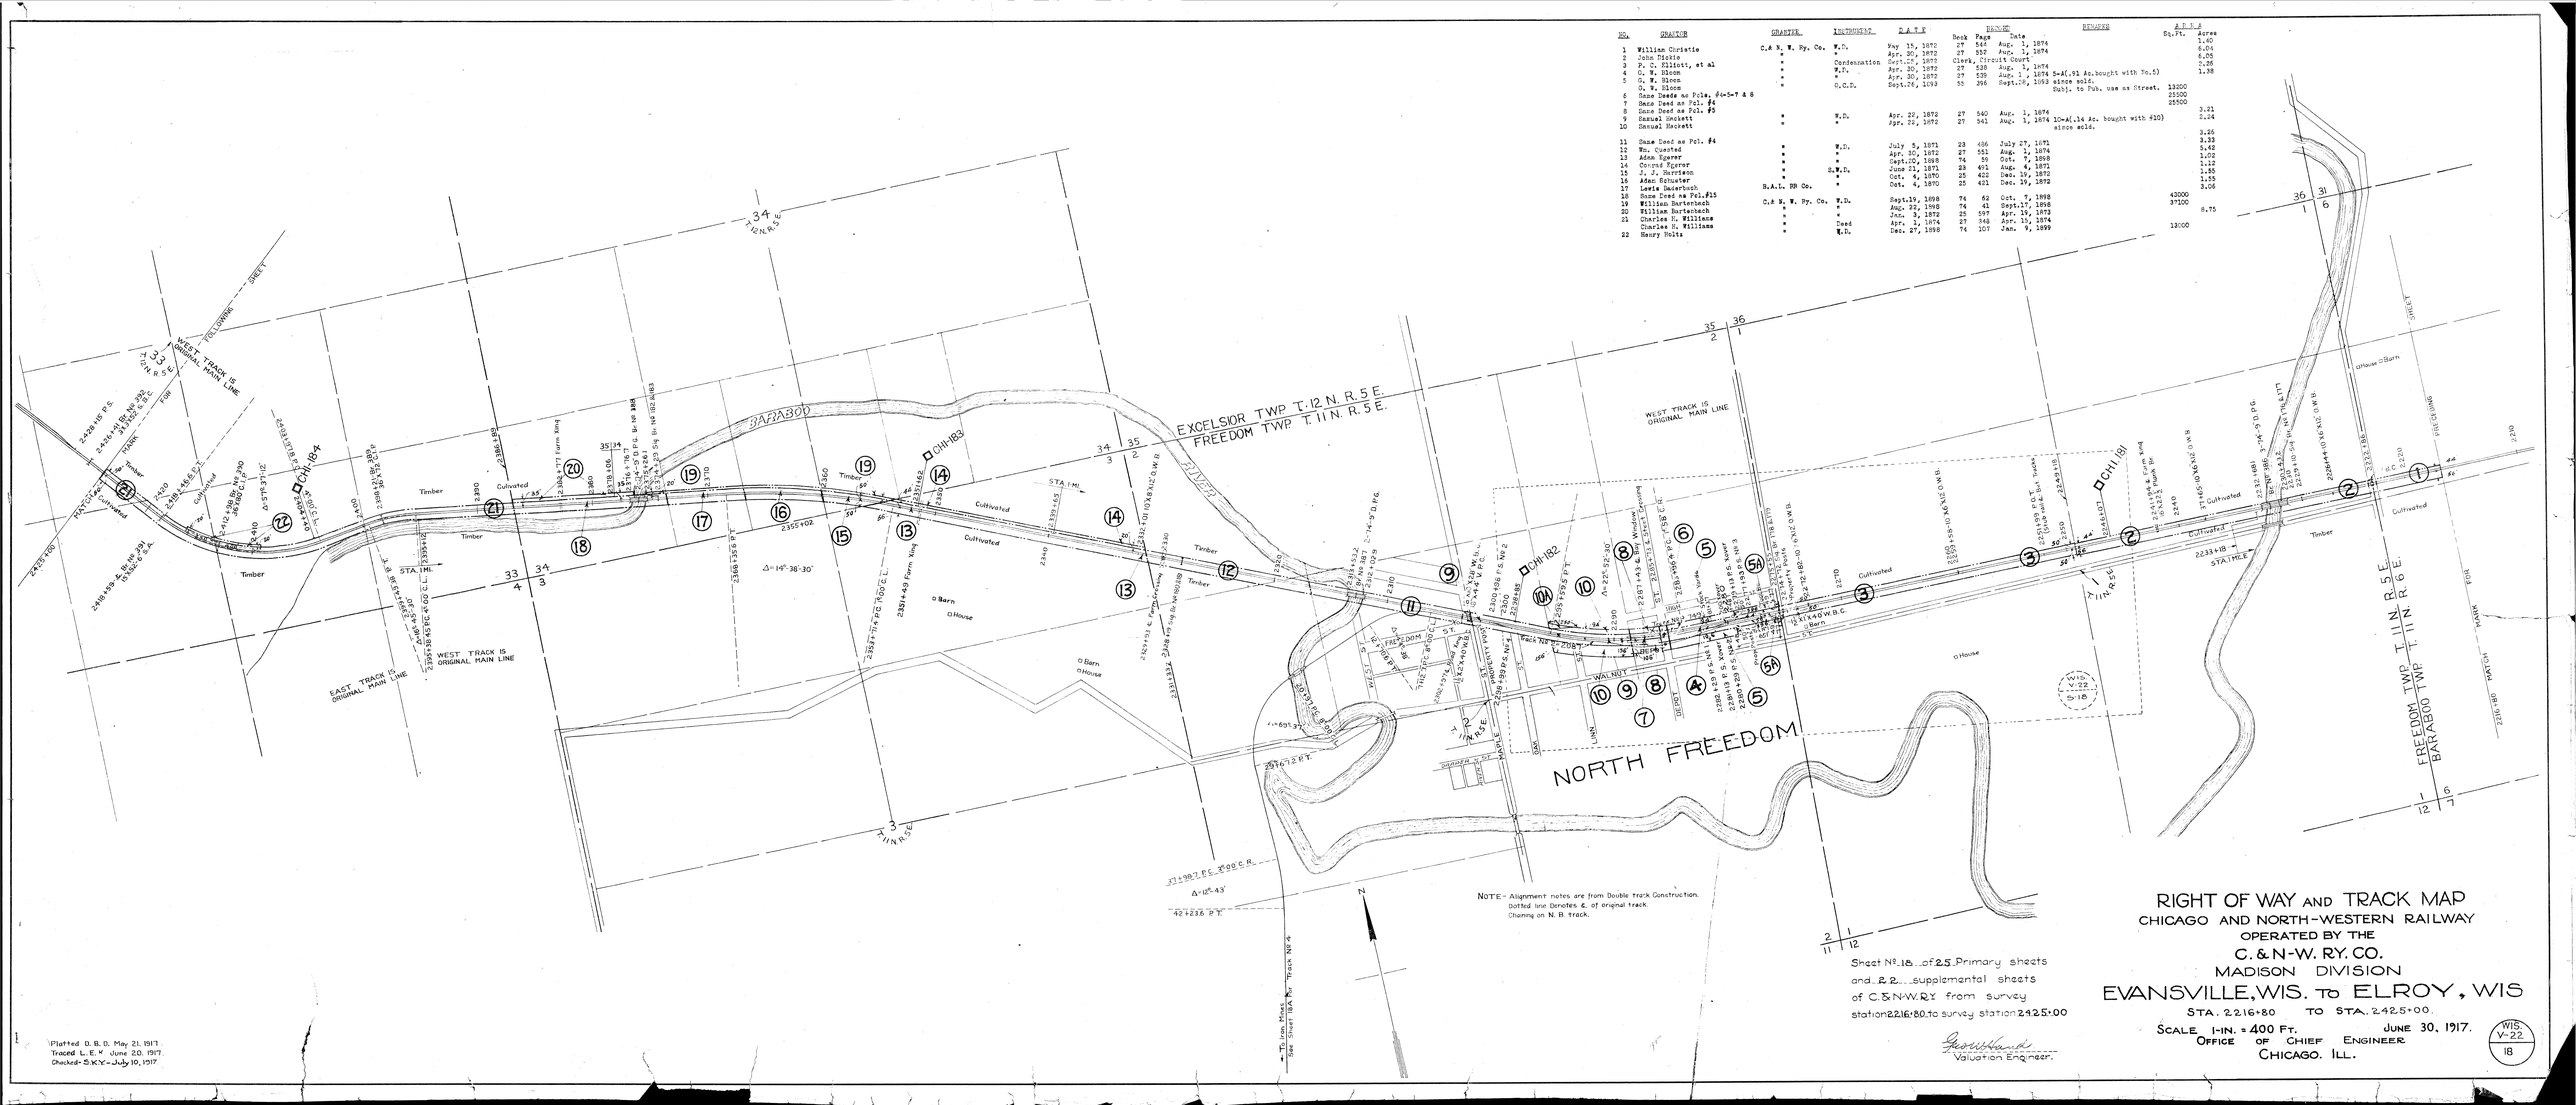

No.	Grantor	Grantee	Instrument	Date	Book	Page	Date	Remarks	Sq.Ft.	Acres
1	William Christie	C.& N. W. Ry. Co.	W.D.	May 15, 1872	27	544	Aug. 1, 1874			1.40
2	John Dickie	"	"	Apr. 30, 1872	27	552	Aug. 1, 1874			6.04
3	P. C. Elliott, et al	"	Condemnation	Sept.17, 1873	Clerk, Circuit Court					6.05
4	G. W. Bloom	"	W.D.	Apr. 30, 1872	27	538	Aug. 1, 1874			2.25
5	G. W. Bloom	"	"	Apr. 30, 1872	27	539	Aug. 1, 1874	5-A(.91 Ac. bought with No.5)		1.38
	G. W. Bloom	"	Q.C.D.	Sept.26, 1893	55	396	Sept.26, 1893	since sold. Subj. to Pub. use as Street.	13200	
6	Same Deeds as Pcls. #4-5-7 & 8								25500	
7	Same Deed as Pcl. #4								25500	
8	Same Deed as Pcl. #5	"	W.D.	Apr. 22, 1872	27	540	Aug. 1, 1874			3.21
9	Samuel Beckett	"	"	Apr. 22, 1872	27	541	Aug. 1, 1874	10-A(.14 Ac. bought with #10) since sold.		2.24
10	Samuel Beckett									3.26
11	Same Deed as Pcl. #4	"	W.D.	July 5, 1871	23	486	July 27, 1871			3.33
12	Wm. Curated	"	"	Apr. 30, 1872	27	551	Aug. 1, 1874			3.42
13	Adam Egerer	"	"	Sept.20, 1898	74	99	Oct. 7, 1898			1.02
14	Conrad Egerer	"	"	June 21, 1871	23	403	Aug. 4, 1871			1.12
15	J. J. Harrison	"	S.W.D.	Oct. 4, 1870	25	422	Dec. 19, 1872			1.55
16	Adam Schuster	"	"	Oct. 4, 1870	25	421	Dec. 19, 1872			1.55
17	Lewis Daberkow	B.A.L. RR Co.	"	Oct. 4, 1870	25	421	Dec. 19, 1872			3.06
18	Same Deed as Pcl.#15	C.& N. W. Ry. Co.	W.D.	Sept.19, 1898	74	62	Oct. 7, 1898		43000	
19	William Bartenbach	"	"	Aug. 22, 1898	74	41	Sept.17, 1898		37100	8.75
20	William Bartenbach	"	"	Jan. 3, 1872	25	597	Apr. 19, 1872			
21	Charles H. Williams	"	Deed	Apr. 1, 1874	27	548	Apr. 15, 1874			
	Charles H. Williams	"	W.D.	Dec. 27, 1898	74	107	Jan. 9, 1899		12000	
22	Henry Holtz									

Platted D. B. D. May 21, 1917.
Traced L. E. K. June 20, 1917.
Checked- S.K.V- July 10, 1917.

Sheet No. 18 of 25 Primary sheets
and 22 supplemental sheets
of C.& N.W.Ry from survey
station 2216+80 to survey station 2425+00

Valuation Engineer.

RIGHT OF WAY AND TRACK MAP
CHICAGO AND NORTH-WESTERN RAILWAY
OPERATED BY THE
C. & N-W. RY. CO.
MADISON DIVISION
EVANSVILLE, WIS. to ELROY, WIS
STA. 2216+80 TO STA. 2425+00.

SCALE 1-IN. = 400 FT. JUNE 30, 1917.
OFFICE OF CHIEF ENGINEER
CHICAGO. ILL.

WIS V-22 18