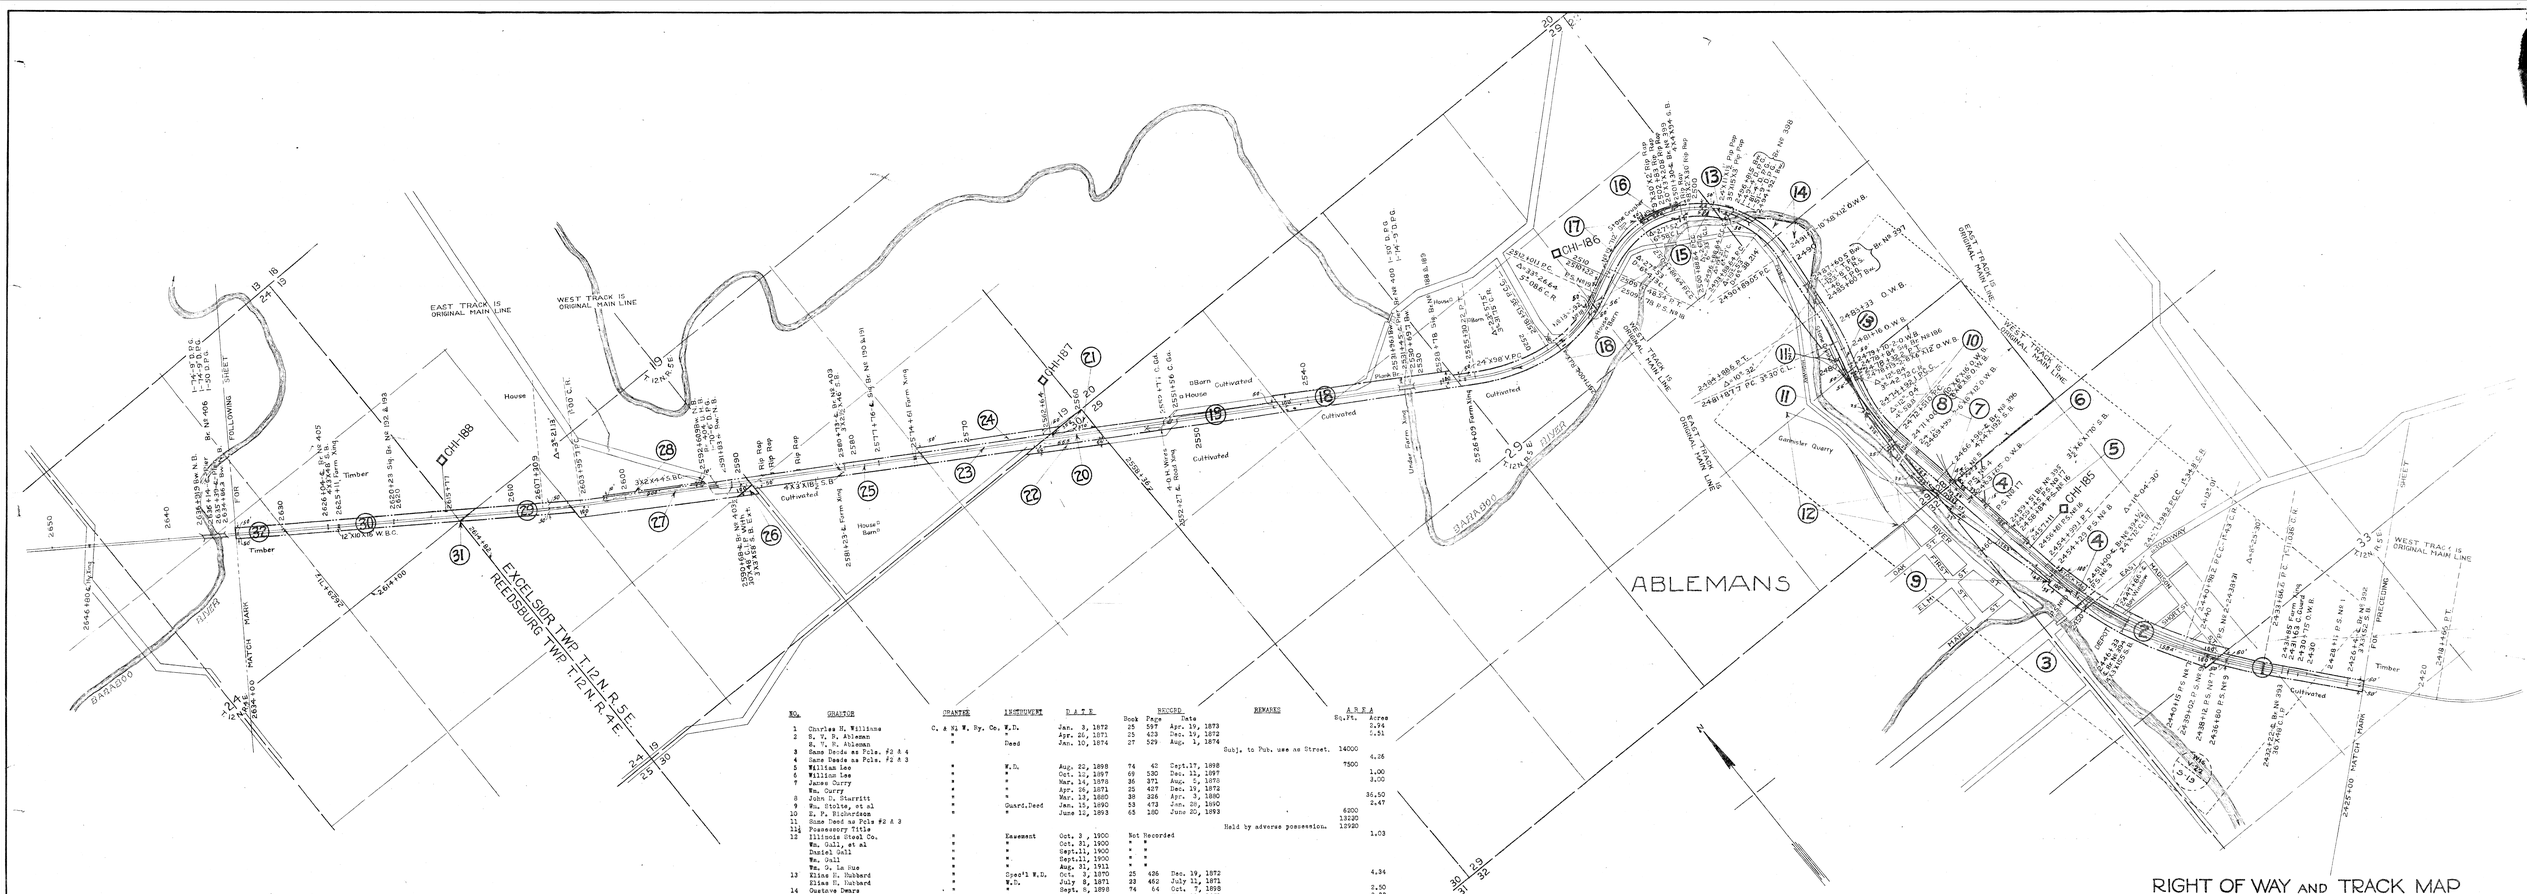

NO.	GRANTOR	GRANTEE	INSTRUMENT	D A T E	Book	RECORD Page	Date	REMARKS	AREA Sq.Ft.	Acres
1	Charles H. Williams	C. & N. W. Ry. Co.	W.D.	Jan. 3, 1872	25	597	Apr. 19, 1873			5.24
2	E. T. & J. Ableman	"		Apr. 26, 1871	25	603	Dec. 19, 1872			1.51
	E. T. & W. Ableman	"	Deed	Jan. 10, 1874	27	529	Aug. 1, 1874			
3	Same Deeds as Pcls. #2 & 4							Subj. to Pub. use as Street.	14000	4.26
4	Same Deeds as Pcls. #2 & 3									
5	William Lee	"	W.D.	Aug. 22, 1898	74	42	Sept.17, 1898		7500	
6	William Lee	"	"	Oct. 12, 1897	69	530	Dec. 11, 1897			1.00
7	James Curry	"	"	Mar. 14, 1873	36	371	Aug. 2, 1873			3.00
	Wm. Curry	"	"	Apr. 26, 1871	25	407	Dec. 19, 1872			
8	John D. Starritt	"	"	Mar. 13, 1880	38	226	Apr. 3, 1880			36.50
9	Wm. Stolte, et al	"	Quard.Deed	Jan. 15, 1890	53	472	Jan. 28, 1890			2.47
10	E. P. Richardson	"	"	June 12, 1893	63	180	June 20, 1893		6300	
11	Same Deed as Pcls #2 & 3								13020	
11½	Possessory Title							Held by adverse possession.	18920	
12	Illinois Steel Co.	"	Easement	Oct. 3 , 1900		Not Recorded				1.03
	Wm. Gull, et al	"	"	Oct. 31, 1900	"	"				
	Daniel Gull	"	"	Sept.11, 1900	"	"				
	Wm. Gull	"	"	Sept.11, 1900	"	"				
	Wm. O. La Due	"	"	Aug. 31, 1911	"	"				
13	Elias H. Hubbard	"	Spec'l W.D.	Oct. 3, 1870	25	426	Dec. 19, 1872			4.34
	Elias H. Hubbard	"	W.D.	July 8, 1871	23	452	July 11, 1871			
14	Gustave Deers	"	"	Sept. 9, 1898	74	64	Oct. 7, 1898			2.50
15	J. H. Freeman	"	"	Aug. 15, 1871	23	616	Nov. 11, 1871			3.33
	J. H. Freeman	"	Q.W.D.	Mar. 3, 1871	23	415	May 15, 1871			
16	Willis H. Rowe	"	W.D.	Aug. 29, 1898	74	22	Sept.17, 1898		7000	
17	William Gall	"	Easement	Apr. 29, 1916	Not Recorded				5950	
18	Israel Rosher	"	W.D.	July 3, 1874	27	573	Sept. 4, 1874			8.59
19	Isaac R. Worley	"	Condemnation	Sept.24, 1872	Clerk, Circuit Court					3.65
20	Pamela S. Chapman	B. A. L. RR Co.	Q.C.D.	Oct. 6, 1870	25	425	Dec. 19, 1872			3.19
21	Pamela S. Chapman	C. & N. W. Ry. Co.	W.D.	Dec. 30, 1871	25	595	Apr. 19, 1873		35000	
22	Same Deed as Pcl. #21							Subj. to use as Highway.		1.06
23	M. M. Barnes	B. A. L. RR Co.	Q.C.D.	Oct. 6, 1870	23	496	Aug. 4, 1871			2.88
24	E. M. Barnes	C. & N. W. Ry. Co.	W.D.	May 8, 1871	23	417	May 16, 1871			1.39
25	Geo. Douglass	"	W.D.	June 21, 1871	23	470	July 11, 1871			3.48
26	Aaron B. Welton	B. A. L. RR Co.	Q.W.D.	May 3, 1871	23	466	July 11, 1871		7680	
27	Alexis Douglass	C. & N. W. Ry. Co.	W.D.	June 3, 1871	23	437	June 8, 1871			5.28
28	Charles Carroll	"	"	June 20, 1904	82	376	Nov. 4, 1904		9000	
29	John Shutte	B. A. L. RR Co.	Q.C.D.	O ct. 6, 1870	25	595	Apr. 19, 1873			2.11
30	Anthony Carroll	"	W.D.	Sept.10, 1870	23	463	July 11, 1871			3.60
31	Daniel Rowley	C. & N. W. Ry. Co.	S.W.D.	Aug. 29, 1871	23	536	Sept. 7, 1871	Area included in parcel 29		
32	Joseph W. Boise, et al	"	Cond.	Sept.24, 1872	Clerk, Circuit Court				42500	

Plotted D.B.D. May 25-1917.
Traced L.E.K. June 14-1917.
Checked - B.K.Y.- July 10,1917.

Sheet No. 19 of 25 Primary sheets and 22 supplemental sheets of C.&N.W.RY from survey station 2425+00 to survey station 2634+00

Valuation Engineer.

NOTE- Dotted Line denotes & of original Track.
Chaining on N. B. Track
Alignment notes are from Double Track Construction.

RIGHT OF WAY AND TRACK MAP
CHICAGO AND NORTH-WESTERN RAILWAY
OPERATED BY THE
C. & N-W. RY. CO.
MADISON DIVISION
EVANSVILLE, WIS. to ELROY, WIS.

STA. 2425+00 TO STA. 2634+00

SCALE 1-IN. = 400 FT. JUNE 30, 1917.

OFFICE OF CHIEF ENGINEER
CHICAGO. ILL.

WIS. V-22 19