


NO.	SECTION	DATE	RECORD	REMARKS	A.R.E.
1	John F. Babb	Apr. 26, 1873	27	June 2, 1873	4800
2	Passenger title	"	112	Feb. 9, 1872	236
3	John F. Babb	Jan. 1, 1872	25	May 30, 1873	236
4	John F. Babb	Apr. 23, 1873	25	May 30, 1873	601
5	John F. Babb	Oct. 3, 1871	23	Nov. 3, 1871	601
6	John F. Babb	"	"	"	"
7	John F. Babb	"	"	"	"


RIGHT OF WAY AND TRACK MAP
 CHICAGO AND NORTH-WESTERN RAILWAY
 OPERATED BY THE
 C. & N-W. RY. CO.
 MADISON DIVISION
 EVANSVILLE, WIS. TO ELROY, WIS.
 STA. 2848+20 TO STA. 3062+40.
 SCALE 1-IN. = 400 FT.
 OFFICE OF CHIEF ENGINEER
 CHICAGO, ILL.
 JUNE 30, 1917.
 WIS. V-22
 21