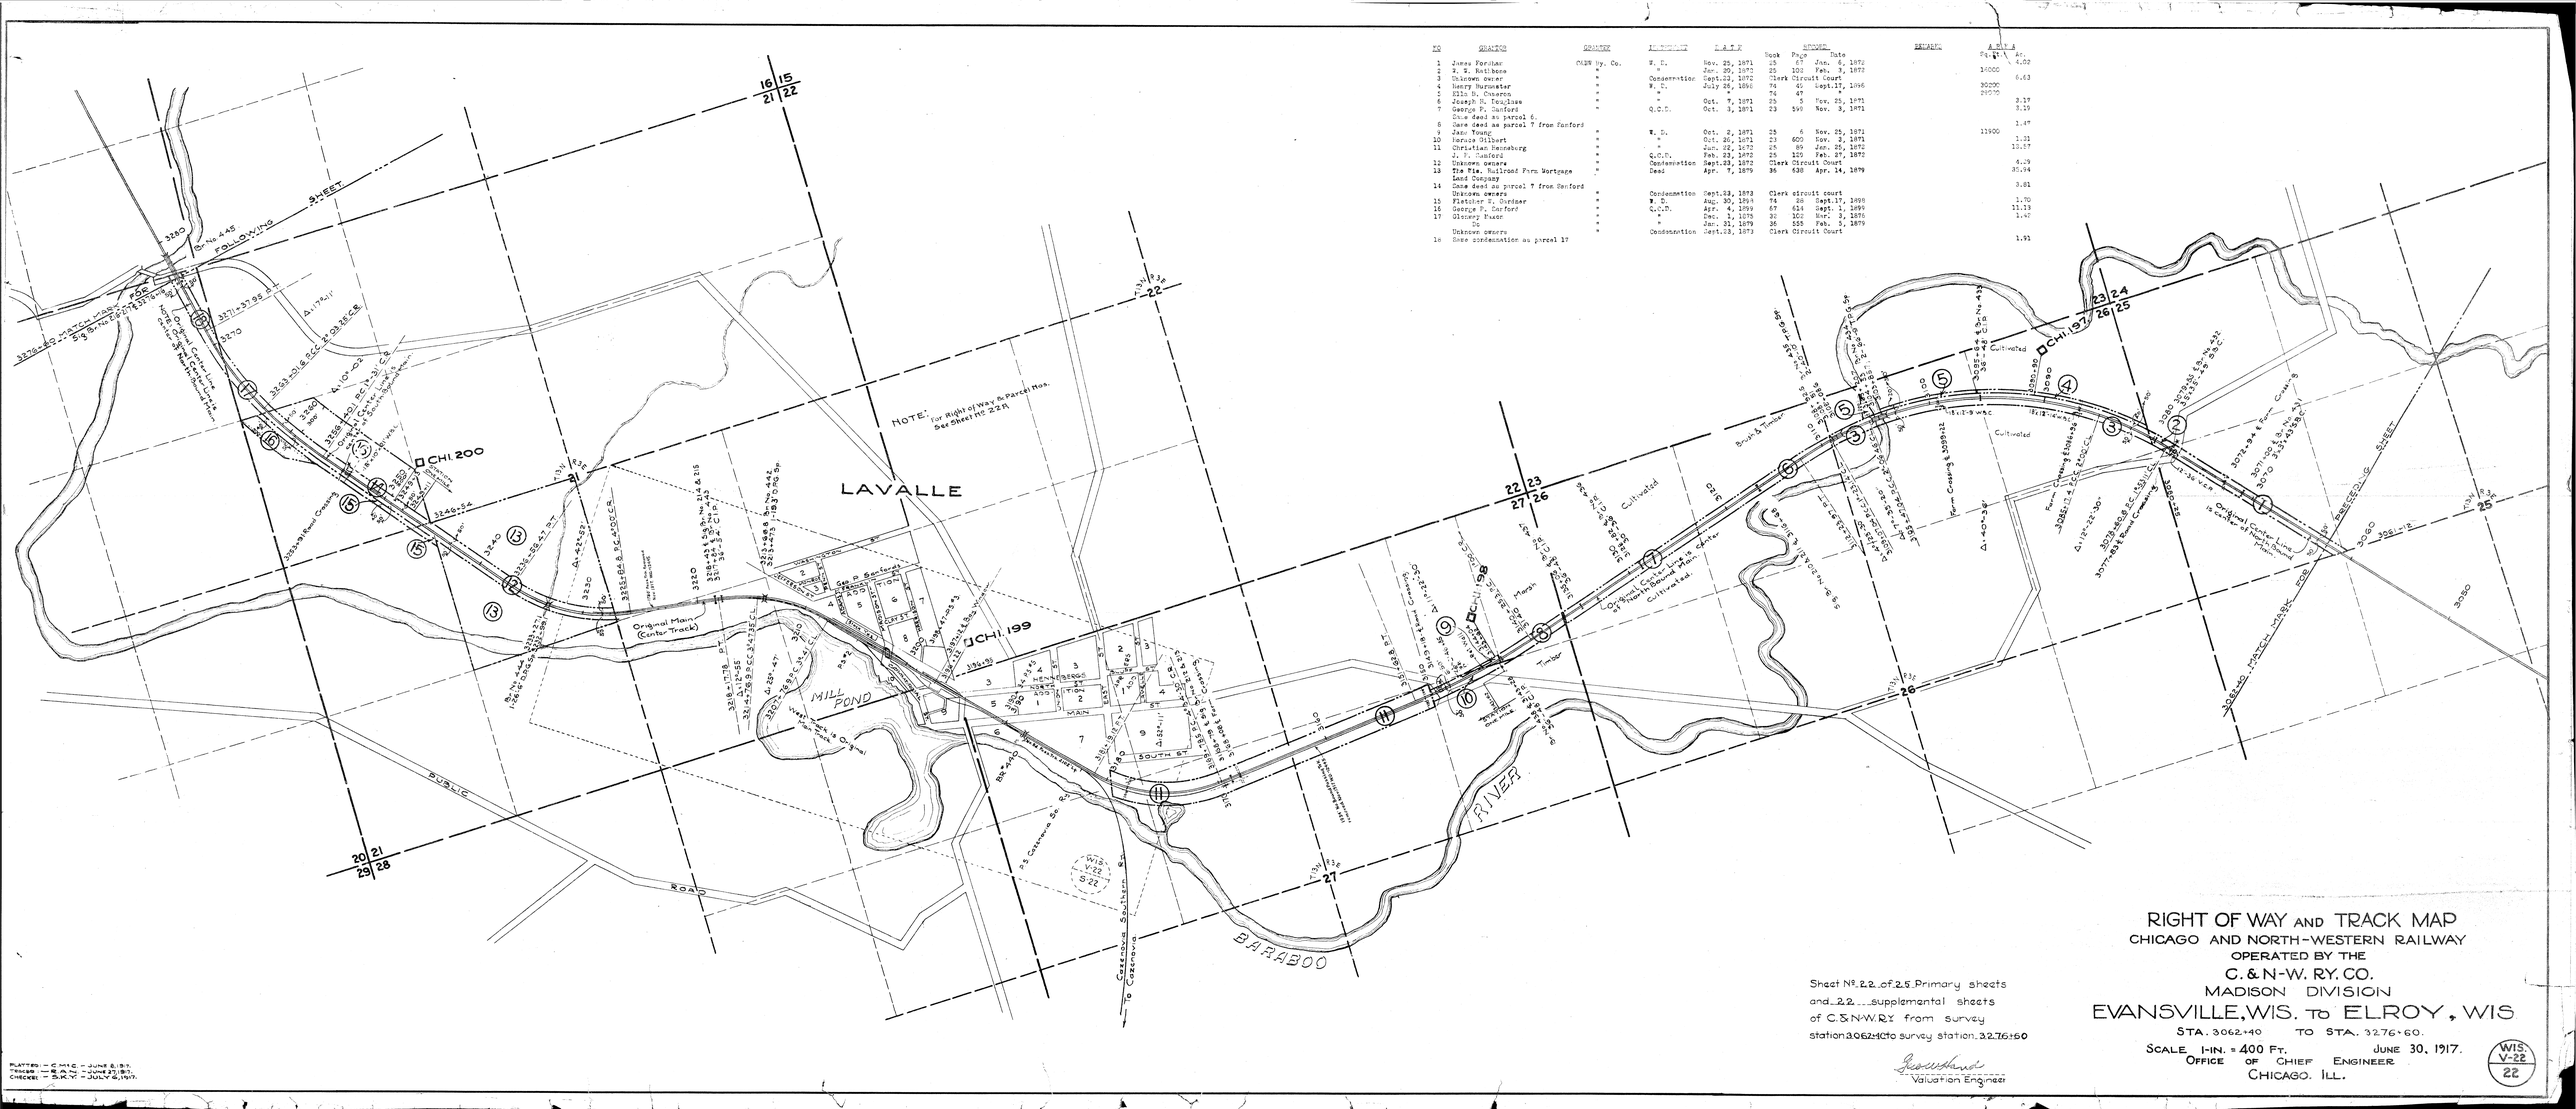
LAVALLE
MILL POND
BARABOO RIVER
Original Main (Center Track)
Original Center Line
Cultivated
Brush & Timber
Marsh
