


Plotted D.S.F. - June 6, 1917.
Traced H.W.H. - June 27, 1917.
Checked C.M.E.C. - Aug 18, 1917.



No.	OWNER	Acres	By	Co.	W.D.	DATE	Book	Page	REMARKS	A.B.E.
1	Edly Grant	22	198	021	17	1872				2.57
2	Frederick Wagner	46	388	Mar. 23	1881					1.53
3	John Jones	25	146	Aug. 22	1872					2.03
4	Ruben A. Fowler	22	102	July 9	1872					4.74
5	Daniel W. Fowler	22	102	Aug. 10	1872					3.45
6	James Gallagher	22	102	July 9	1872					2.45
7	James Gallagher	22	102	July 9	1872					2.45
8	Geo. D. Taylor	22	102	July 9	1872					1.76
9	James Gallagher	22	102	July 9	1872					1.98
10	James Gallagher	22	102	July 9	1872					2.21
11	James Gallagher	22	102	July 9	1872					2.20
12	James Gallagher	22	102	July 9	1872					2.20
State of Illinois
County of Cook
I, the undersigned, officer of the Chicago and North Western
Railway do hereby certify that this is a correct map in a series
of 22 primary sheets and 22 supplemental sheets of said
railway from survey station 3916+05 to survey station
3946+75. Division, State of Wis. & Minn., prepared
from the records of said company.

Correct
Valuation Engineer

Subscribed and sworn to before me, this 7th day of Jan. 1918
Notary Public in and for the
County of Cook
State of Illinois

RIGHT OF WAY AND TRACK MAP
CHICAGO AND NORTH-WESTERN RAILWAY
OPERATED BY THE
C. & N.W. RY. CO.
MADISON DIVISION
ELROY, WIS. TO WINONA, MINN.

SCALE: 1"=400 FT.
OFFICE OF CHIEF ENGINEER
JUNE 30, 1917.
CHICAGO, ILL.

