No.	GRANTOR	GRANTEE	INSTRUMENT	D A T E	RECORDED Book	Page	Date	REMARKS	A R E A Sq.Ft.	Acres
1	Catherina Berry	C.& N.W.Ry.Co.	W.D.	Aug. 6, 1874	29	109	Aug. 7, 1874			2.89
2	George Rosier	"	"	Aug. 6, 1874	29	105	Aug. 7, 1874		27000	
3	A. F. Whitaker	"	"	Mar. 10, 1873	29	63	Mar. 18, 1873			3.23
4	Louis Nisser	"	"	Mar. 12, 1873	29	69	May 12, 1873			1.15
5	Wm. R. Jones	"	"	Jan. 15, 1873	29	61	Mar. 4, 1873			3.67
6	Thomas Dunlap	"	"	Aug. 15, 1872	29	30	Aug. 21, 1872			3.18
7	Julius R. Lyon	"	"	Aug. 15, 1872	29	70	Aug. 25, 1873			2.28
8	Henry E. Kecomber	"	"	Dec. 10, 1873	29	80	Feb. 10, 1874			2.65
9	Glendale Roller Mill Co.	Marvin Hughitt	"	Nov. 15, 1892	60	433	Dec. 14, 1892			16.32
10	Same Deed as Pcl. 9									4.37
11	Same Deed as Pcl. 7									1.10
12	Willias Austin, et al	C.& N.W.Ry. Co.	W.D.	Aug. 16, 1872	29	32	Sept. 9, 1872			3.60
	" " "	"	"	Dec. 18, 1873	29	138	Aug. 7, 1874			
13	Hamilton Torrens	"	"	Jan. 15, 1873	29	50	Jan. 17, 1873			3.64
14	L. B. Harris	"	"	Aug. 21, 1872	29	56	Jan. 17, 1873			1.29
15	Truman Thorp	"	"	Jan. 15, 1873	29	49	Jan. 17, 1873			2.00
	" "	"	"	July 24, 1873	29	74	Aug. 22, 1873			
16	" "	"	"	Aug. 21, 1873	29	73	Aug. 22, 1873			1.93
17	Mary Ann Thorp, et al	"	"	Apr. 15, 1874	29	99	Apr. 25, 1874		24000	
18	Same Deed as Pcl. 16									1.68
19	Same Deed as Pcl. 17									2.56
20	Same Deeds as Pcls.13,14,17 & Statute							Sub. to Pub. use as Street. 19800		
21	Same Deed as Pcl. 15									3.26
22	Same Deed as Pcl. 16									1.26
23	Same Deed as Pcl. 17									2.28
24	Same Deed as Pcl. 16									1.29
25	Same Deed as Pcl. 17									1.95
26	Samuel Burrell	C.& N.W.Ry.Co.	W.D.	Aug. 20, 1872	29	35	Sept. 9, 1872			3.66
27	Henry L. Davis	"	"	Oct. 11, 1872	29	33	Oct. 15, 1872	27A(3.05 Ac.not with 27, since. sold.) 1.58 Ac. Pub. to Public use as Highway.		4.89

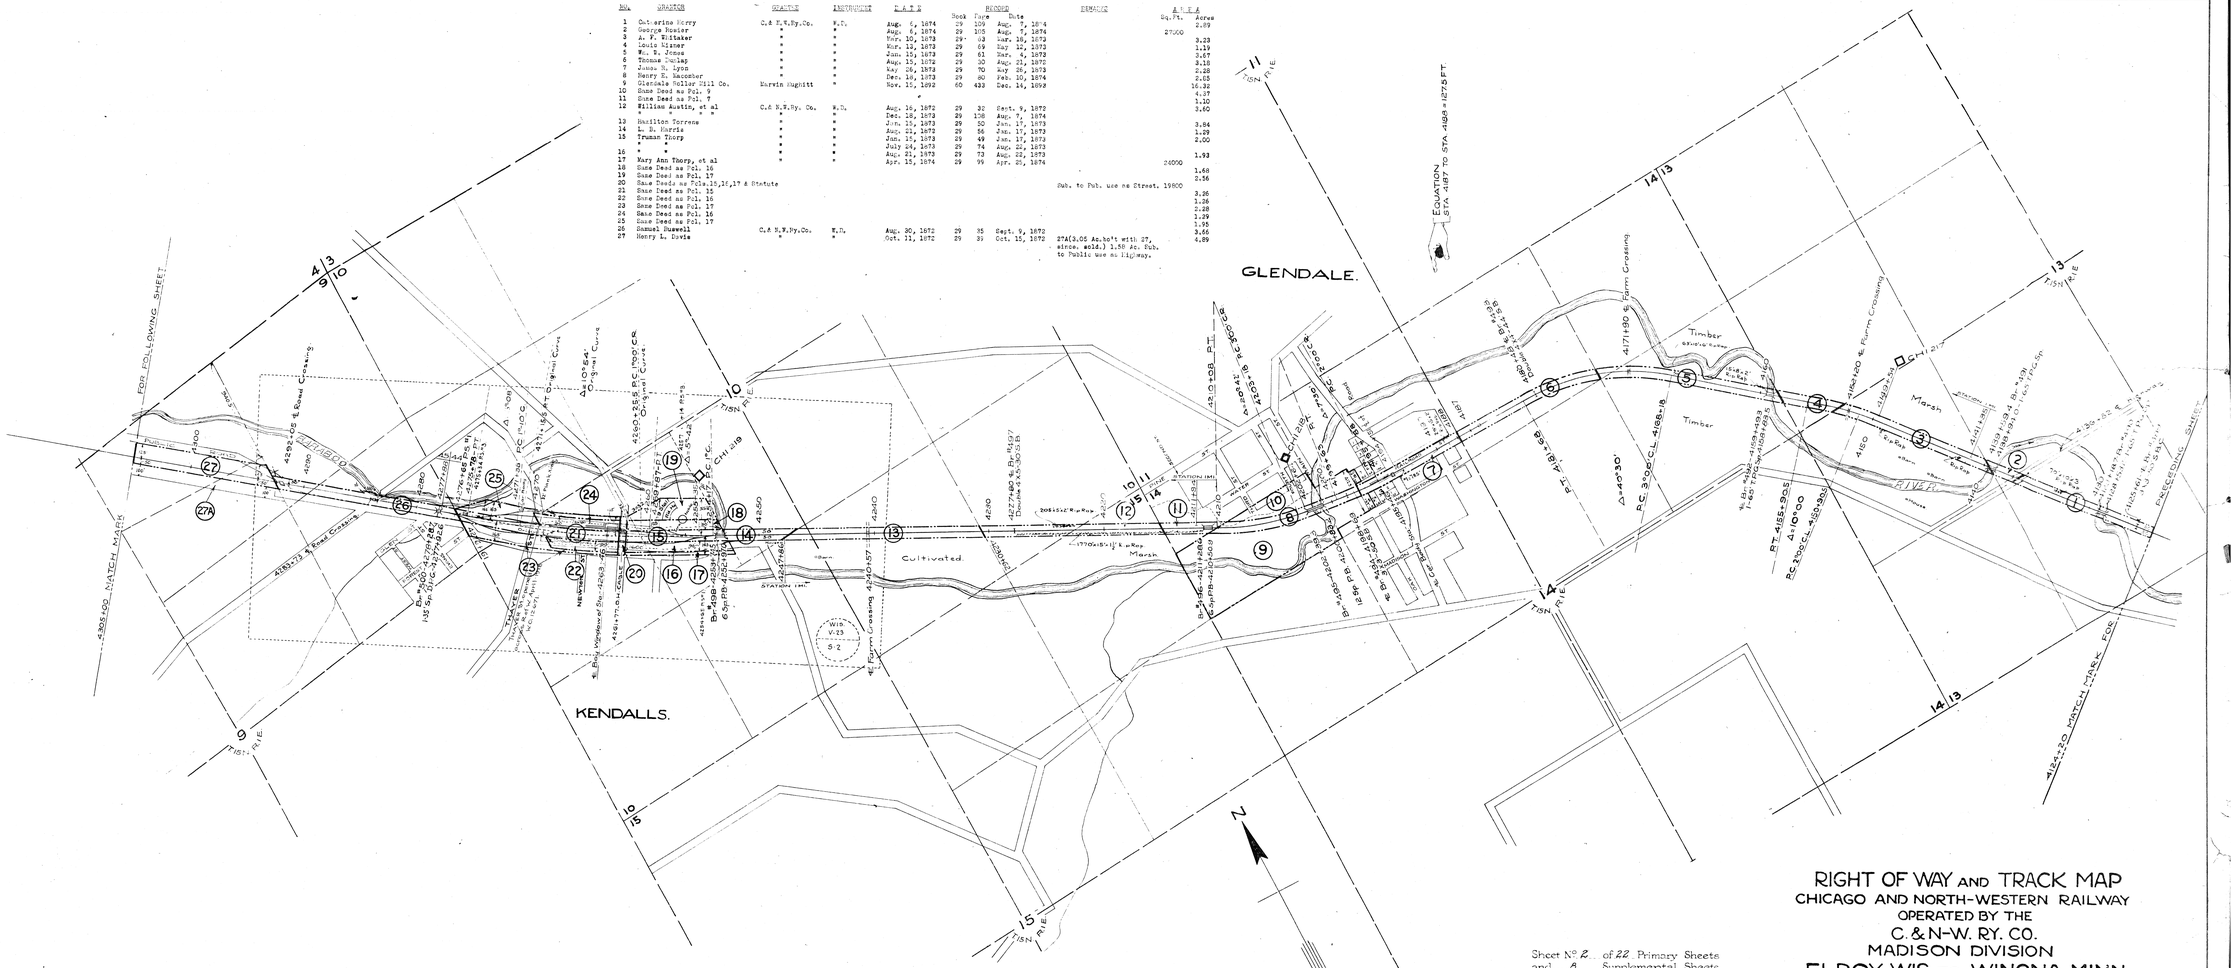

Sheet No 2 of 22 Primary Sheets and 8 Supplemental Sheets of C.&N.W.RY. from Survey Station 4124+20 to Survey Station 4305+00

Valuation Engineer

RIGHT OF WAY AND TRACK MAP
CHICAGO AND NORTH-WESTERN RAILWAY
OPERATED BY THE
C.& N-W. RY. CO.
MADISON DIVISION
ELROY, WIS. to WINONA, MINN.
STA. 4124+20 TO STA. 4305+00

SCALE: 1-IN.= 400 FT. JUNE 30, 1917.
OFFICE OF CHIEF ENGINEER
CHICAGO, ILL.

WIS. V-23 2

Plotted - D.S.F. - June 11, 1917.
Traced - H.W.H. - June 28, 1917.
Checked - C.M.S.C. - Aug. 18, 1917.