


U



NO.	GRANTS	DEEDS	INSTRUMENT	DATE	RECORD		REMARKS	A. R. L.	
					Book	Page		Sec't.	Acres.
1	Harry L. Davis		C. N. W. P. Co.	Oct. 11, 1872	29	38	140.05 ac. 26.5 ft. 11 in. since sold. No. of 7000 was on record.	2.31	
2	George L. Scott		T. D.	Jan. 15, 1873	29	51		4.16	
3	James H. Smith		"	Jan. 15, 1873	29	52		2.66	
4	Amos Perry		"	Jan. 15, 1873	29	53		3.12	
5	Stephen Tennant		"	Feb. 10, 1873	29	48		3.00	
6	Leah Ann Tennant		"	Oct. 15, 1872	29	113		3.72	
7	Henry Pesswell, et al		"	Feb. 17, 1880	42	493	W. 2, 1880	427.70	1.14
8	"		"	"	"	"	"	7.26	
9	Stacy Deed as P. L.		"	Jan. 16, 1873	29	251		10.76	
10	George Robbins		C. D. N.	Apr. 26, 1874	28	241	Apr. 29, 1874		
11	Harry C. Perry, Chairman		D. L.	Apr. 27, 1874	31	282	Apr. 29, 1874		
12	Pesswell's Title		"	May 4, 1872	28	21	May 24, 1872	1.73	
13	Simon, Huber		T. D.	May 29, 1875	29	114	June 1, 1875	1.96	
14	Simon, Huber		"	Aug. 31, 1876	61	388	Sept. 10, 1876	1.33	
15	Mary Ann Harland		"	May 26, 1872	29	28		4.60	
16	"		"	May 27, 1872	29	29	July 29, 1872	2.45	
17	Samuel Stacy P. L.		"	Aug. 27, 1872	39	38	Sept. 11, 1872	1.97	
18	Christian Hilde		T. D.	"	"	"	"		

RIGHT OF WAY AND TRACK MAP
CHICAGO AND NORTH-WESTERN RAILWAY
OPERATED BY THE
C. & N-W. RY. CO.
MADISON DIVISION
ELROY, WIS. TO WINONA, MINN.
STA. 4305+00 TO STA. 4516+20
SCALE: 1-IN. = 400 FT. JUNE 30, 1917
OFFICE OF CHIEF ENGINEER
CHICAGO, ILL.