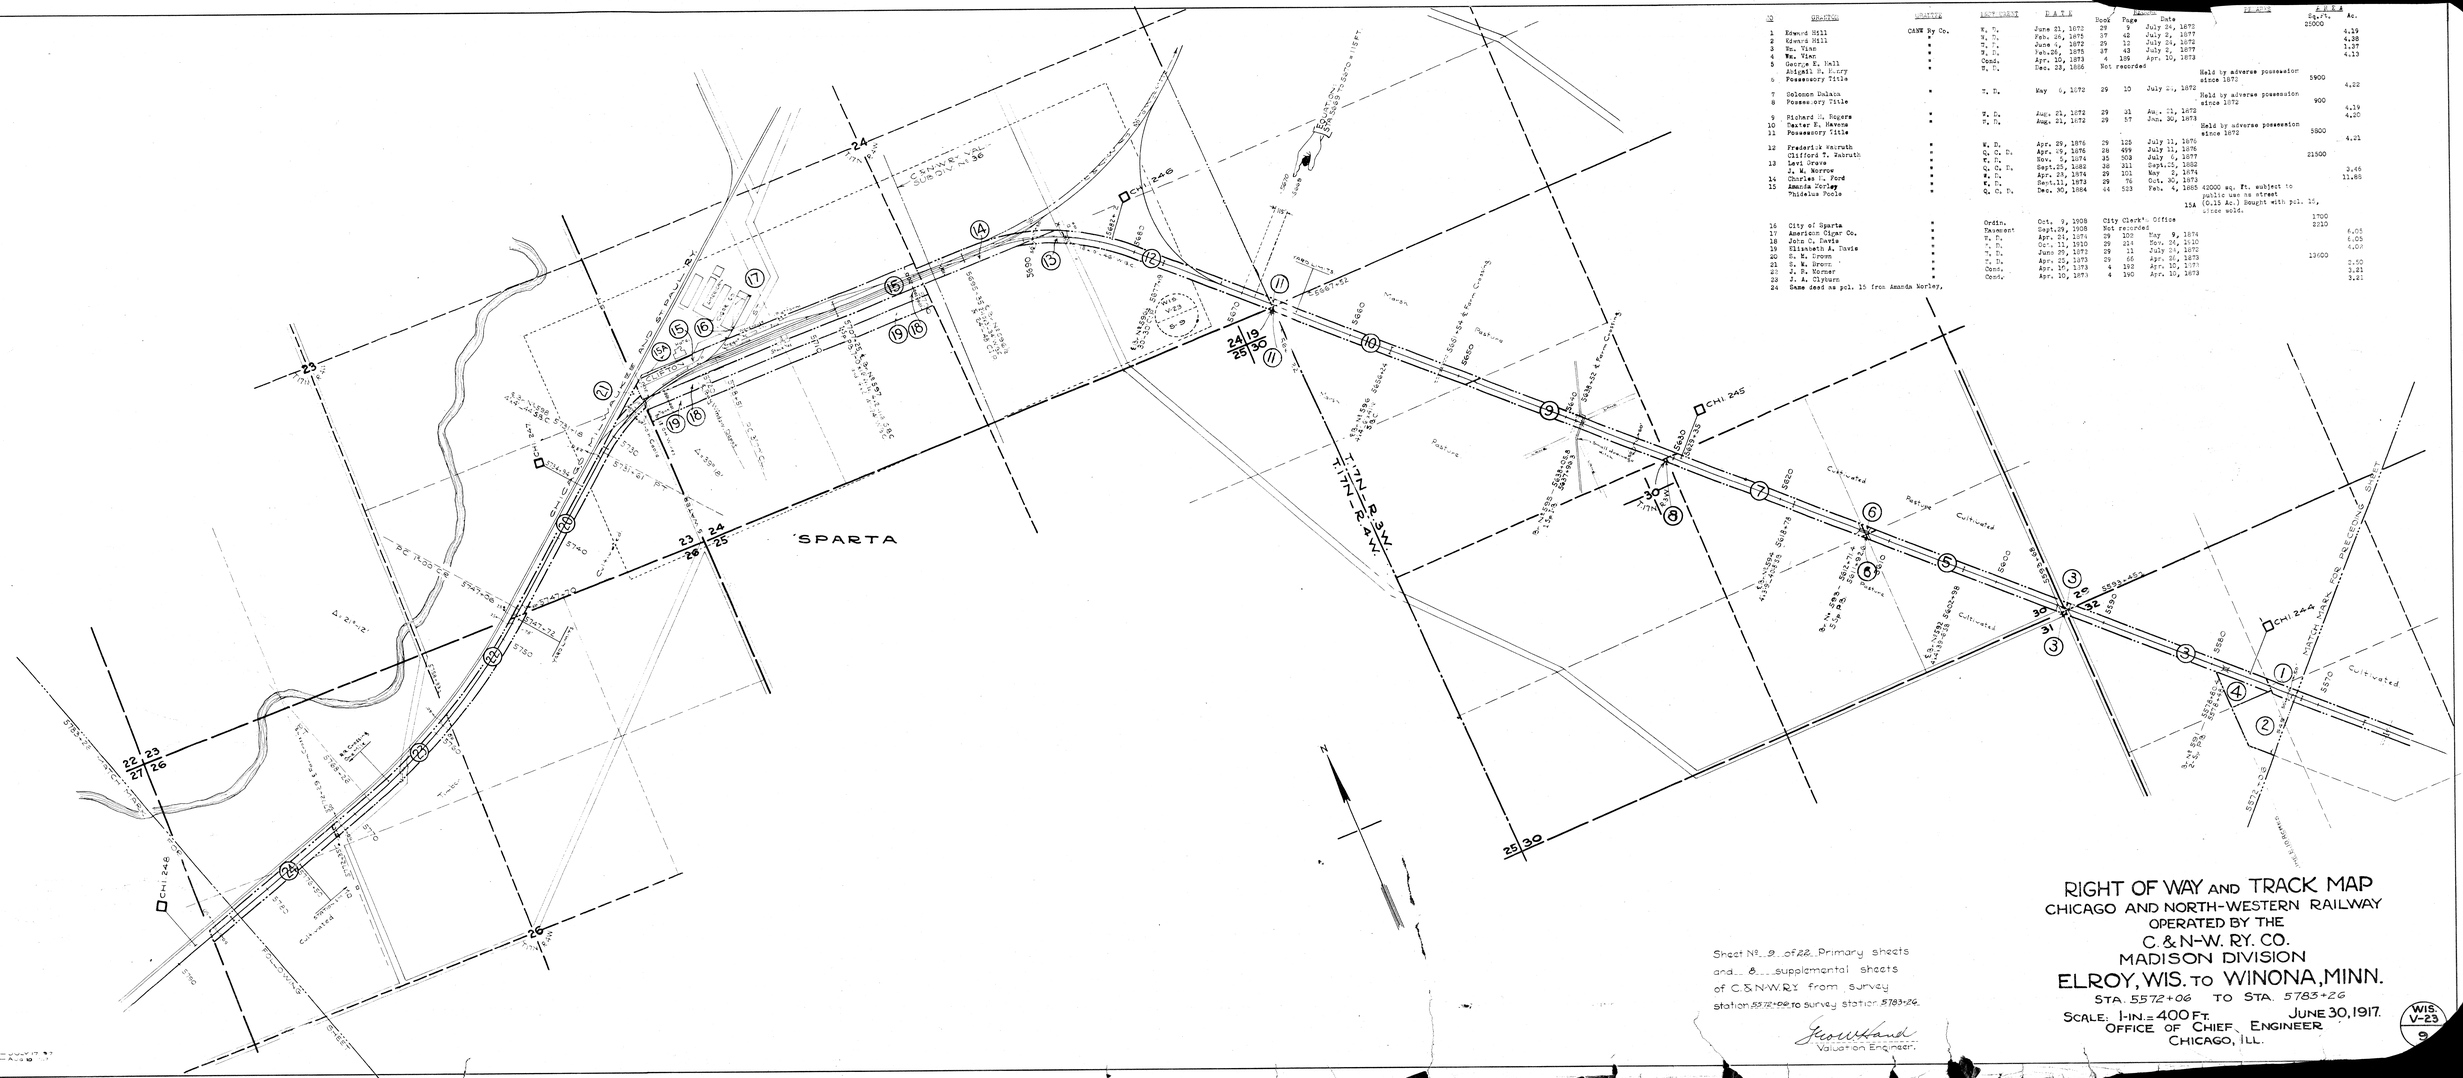

No	Grantor	County	Location	Date	Record Book	Record Page	Record Date	Remarks	Area sq.ft.	Area Ac.
1	Edward Hill	CANW Ry Co.	W. D.	June 21, 1872	29	9	July 24, 1872		25500	
2	Edward Hill	"	W. D.	Feb. 26, 1875	37	42	July 2, 1877			4.19
3	Wm. Vinz	"	W. D.	June 4, 1872	29	12	July 24, 1872			4.28
4	Wm. Vinz	"	W. D.	Feb.26, 1875	37	43	July 2, 1877			1.37
5	George E. Hall	"	Cond.	Apr. 10, 1873	4	109	Apr. 10, 1873			4.13
	Abigail D. Curry	"	W. D.	Dec. 29, 1866	Not recorded					
								Held by adverse possession since 1872	5900	
6	Possessory Title									4.22
7	Solomon Dahaka	"	W. D.	May 6, 1872	29	15	July 24, 1872			
8	Possessory Title							Held by adverse possession since 1872	900	
										4.19
9	Richard H. Rogers	"	W. D.	Aug. 21, 1872	29	31	Aug. 21, 1872			4.20
10	Taylor R. Havens	"	W. D.	Aug. 21, 1872	29	57	Jan. 30, 1873			
11	Possessory Title							Held by adverse possession since 1872	5800	
										4.21
12	Frederick Fairuth	"	W. D.	Apr. 29, 1876	29	125	July 11, 1876			
	Clifford T. Fairuth	"	Q. C. D.	Apr. 19, 1876	28	499	July 11, 1876		21500	
		"	W. D.	Nov. 5, 1874	35	503	July 6, 1877			
13	Levi Grave	"	Q. C. D.	Sept.25, 1882	38	211	Sept.25, 1882			3.46
	J. M. Morrow	"	W. D.	Apr. 23, 1874	29	101	May 2, 1874			11.85
14	Charles T. Ford	"	W. D.	Sept.11, 1873	29	76	Oct. 30, 1873			
15	Amanda Norley	"	Q. C. D.	Dec. 30, 1884	44	533	Feb. 4, 1885	42000 sq. ft. subject to public use as street		
	Thiselus Poole							15A (0.15 Ac.) Bought with pcl. 15, since sold.		
16	City of Sparta	"	Ordin.	Oct. 9, 1908	City Clerk's Office				1700	
17	American Cigar Co.	"	Easement	Sept.29, 1908	Not recorded				2210	
18	John C. Davis	"	W. D.	Apr. 21, 1874	29	100	May 9, 1874			6.05
19	Elizabeth A. Davis	"	" D.	Oct. 11, 1910	29	214	Nov. 24, 1910			6.05
20	E. H. Drown	"	W. D.	June 29, 1872	29	11	July 24, 1872			4.08
21	E. H. Brown	"	W. D.	Apr. 23, 1873	29	66	Apr. 24, 1873		19400	
22	E. H. Brown	"	Cond.	Apr. 10, 1873	4	192	Apr. 10, 1873			2.50
23	J. P. Korner	"	Cond.	Apr. 10, 1873	4	190	Apr. 10, 1873			3.21
24	A. A. Clyburn	"								3.21
	Same deed as pcl. 15 from Amanda Norley.									

Sheet No. 9 of 22 Primary sheets
and 8 supplemental sheets
of C.&N.W.RY. from survey
station 5572+06 to survey station 5783+26.

Jno. W. Kane
Valuation Engineer.

RIGHT OF WAY AND TRACK MAP
CHICAGO AND NORTH-WESTERN RAILWAY
OPERATED BY THE
C. & N-W. RY. CO.
MADISON DIVISION
ELROY, WIS. TO WINONA, MINN.
STA. 5572+06 TO STA. 5783+26

SCALE: 1-IN.= 400 FT. JUNE 30, 1917.
OFFICE OF CHIEF ENGINEER
CHICAGO, ILL.

WIS V-23 9