NO	GRANTOR	GRANTEE	INSTRUMENT	DATE	RECORD Book	Page	Date	REMARKS	AREA Sq.Ft.	Ac.
1	Major F. Irvin	C&NW Ry Co.	W. D.	April 17, 1872	24	23	Sept. 9, 1872			3.17
2	Kelly Benson	"	Palmer Deed	June 10, 1872	7	509	July 29, 1872			4.25
3	Caroline M. Thorwin	"	W. D.	Aug. 9, 1875	29	118	Aug. 16, 1875			2.17
4	Pearson Kenyon	"	W. D.	April 22, 1872	29	64	April 24, 1873			7.17
5	Possessory Title	"						Held by adverse possession		6.32
6	H. H. Adams	"	W. D.	June 7, 1872	29	12	July 24, 1872			4.35
7	Leonard Babcock	"	W. D.	April 22, 1872	29	14	July 24, 1872			1.78
	Patrick Fitzgerald	"	W. D.	April 22, 1872	29	16	July 24, 1872			
8	Mary C. Palmer	"	W. D.	April 24, 1872	29	3	May 8, 1872			1.38
	S. M. Murray	"	W. D.	June 4, 1872	29	20	July 24, 1872			
9	Peter Kuntz	"	W. D.	April 16, 1872	29	26	Aug. 1, 1872			3.17
	James Davidson	"	W. D.	April 16, 1872	29	5	May 6, 1872			3.20
10	Wm. Liddle	"	W. D.	April 16, 1872	29	2	May 6, 1872			3.20
11	James A Dawley	"	W. D.	April 16, 1872	29	1	May 6, 1872			3.45
12	David H. Decker	"	W. D.	April 24, 1873	29	63	April 26, 1873			3.32
13	George F. Goylert	"	W. D.	April 17, 1872	29	4	May 6, 1872			2.82
14	Calvin N. Rowe	"	W. D.	June 8, 1872	29	8	July 16, 1872			
15	Mary Dinger	"	W. D.	April 18, 1872	29	6	May 6, 1872		16000	

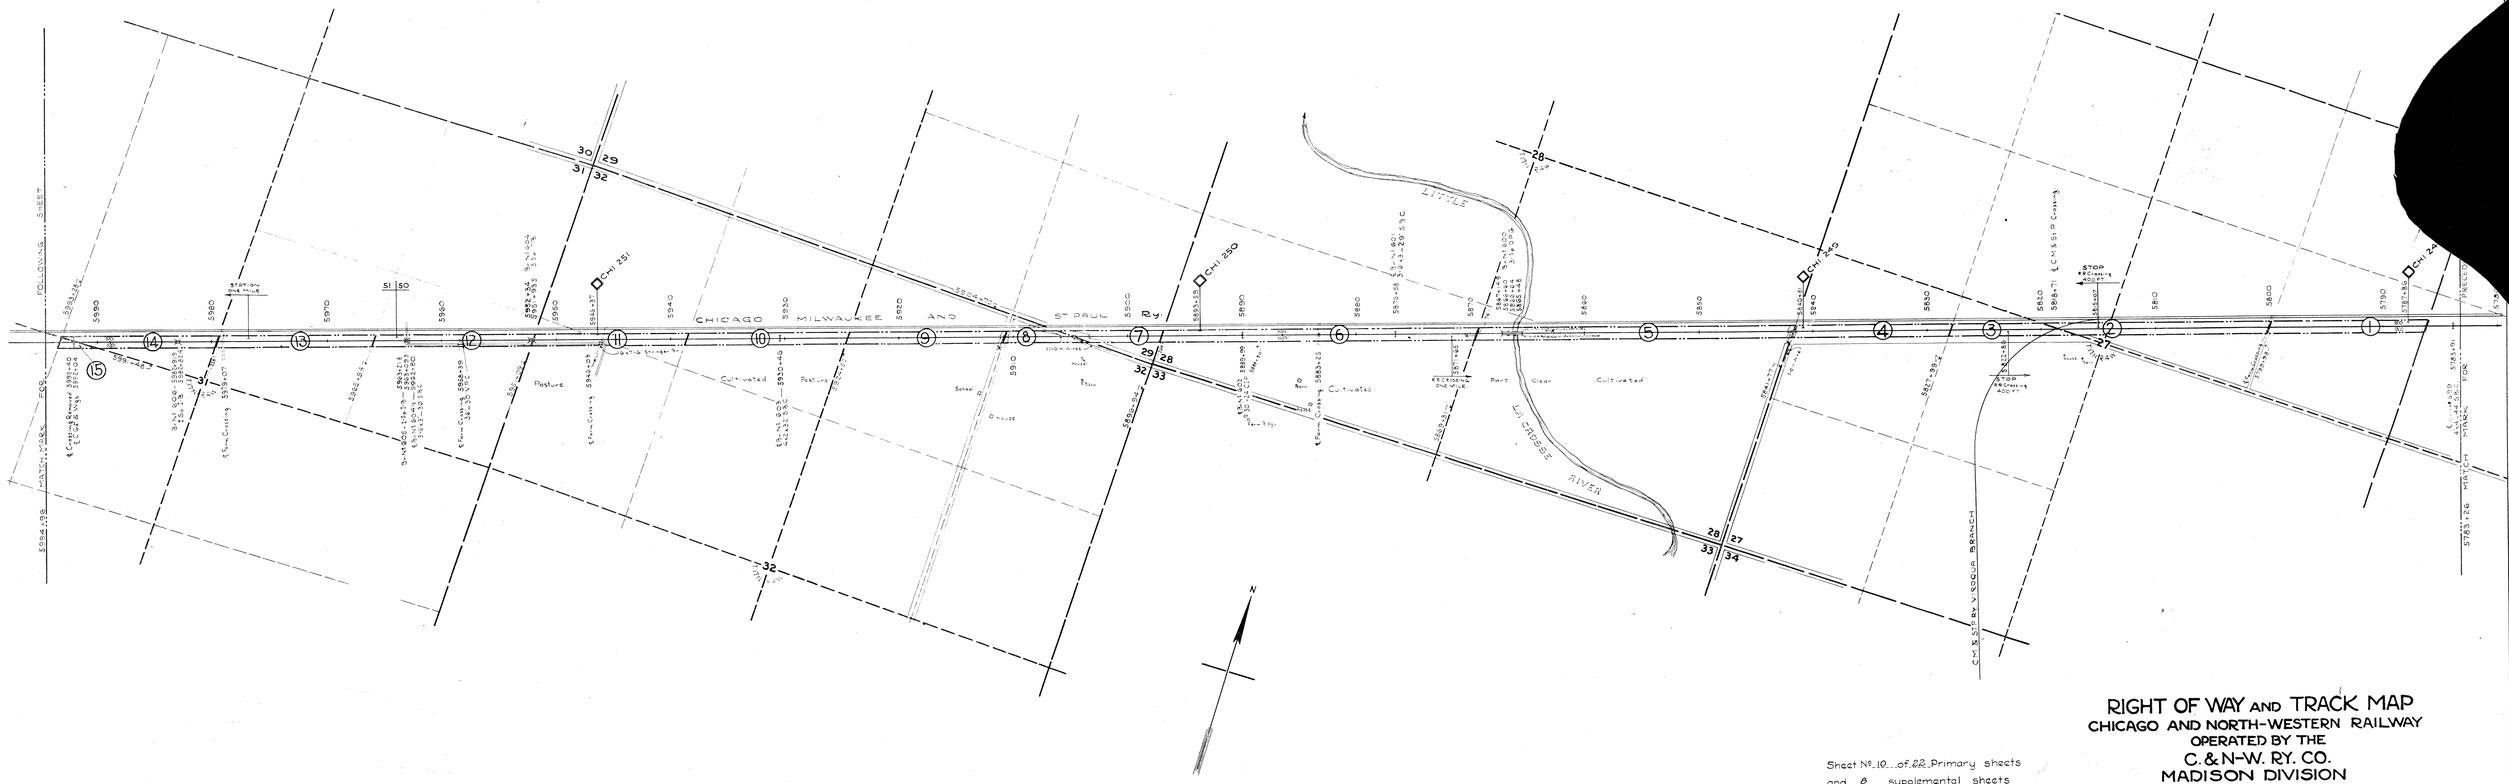

PLOTTED — WMG — JULY 10 '67
TRACED — RAN — AUG. 01 '67
CHECKED —

Sheet No. 10 of 22 Primary sheets
and 8 supplemental sheets
of C.&N.W.RY from survey
station 5783+26 to survey station 5994+96.

Valuation Engineer.

RIGHT OF WAY AND TRACK MAP
CHICAGO AND NORTH-WESTERN RAILWAY
OPERATED BY THE
C. & N-W. RY. CO.
MADISON DIVISION
ELROY, WIS. TO WINONA, MINN.
STA. 5783+26 TO STA. 5994+96
SCALE: 1-IN.= 400 FT. JUNE 30, 1917
OFFICE OF CHIEF ENGINEER
CHICAGO, ILL.

WIS. V-23 10