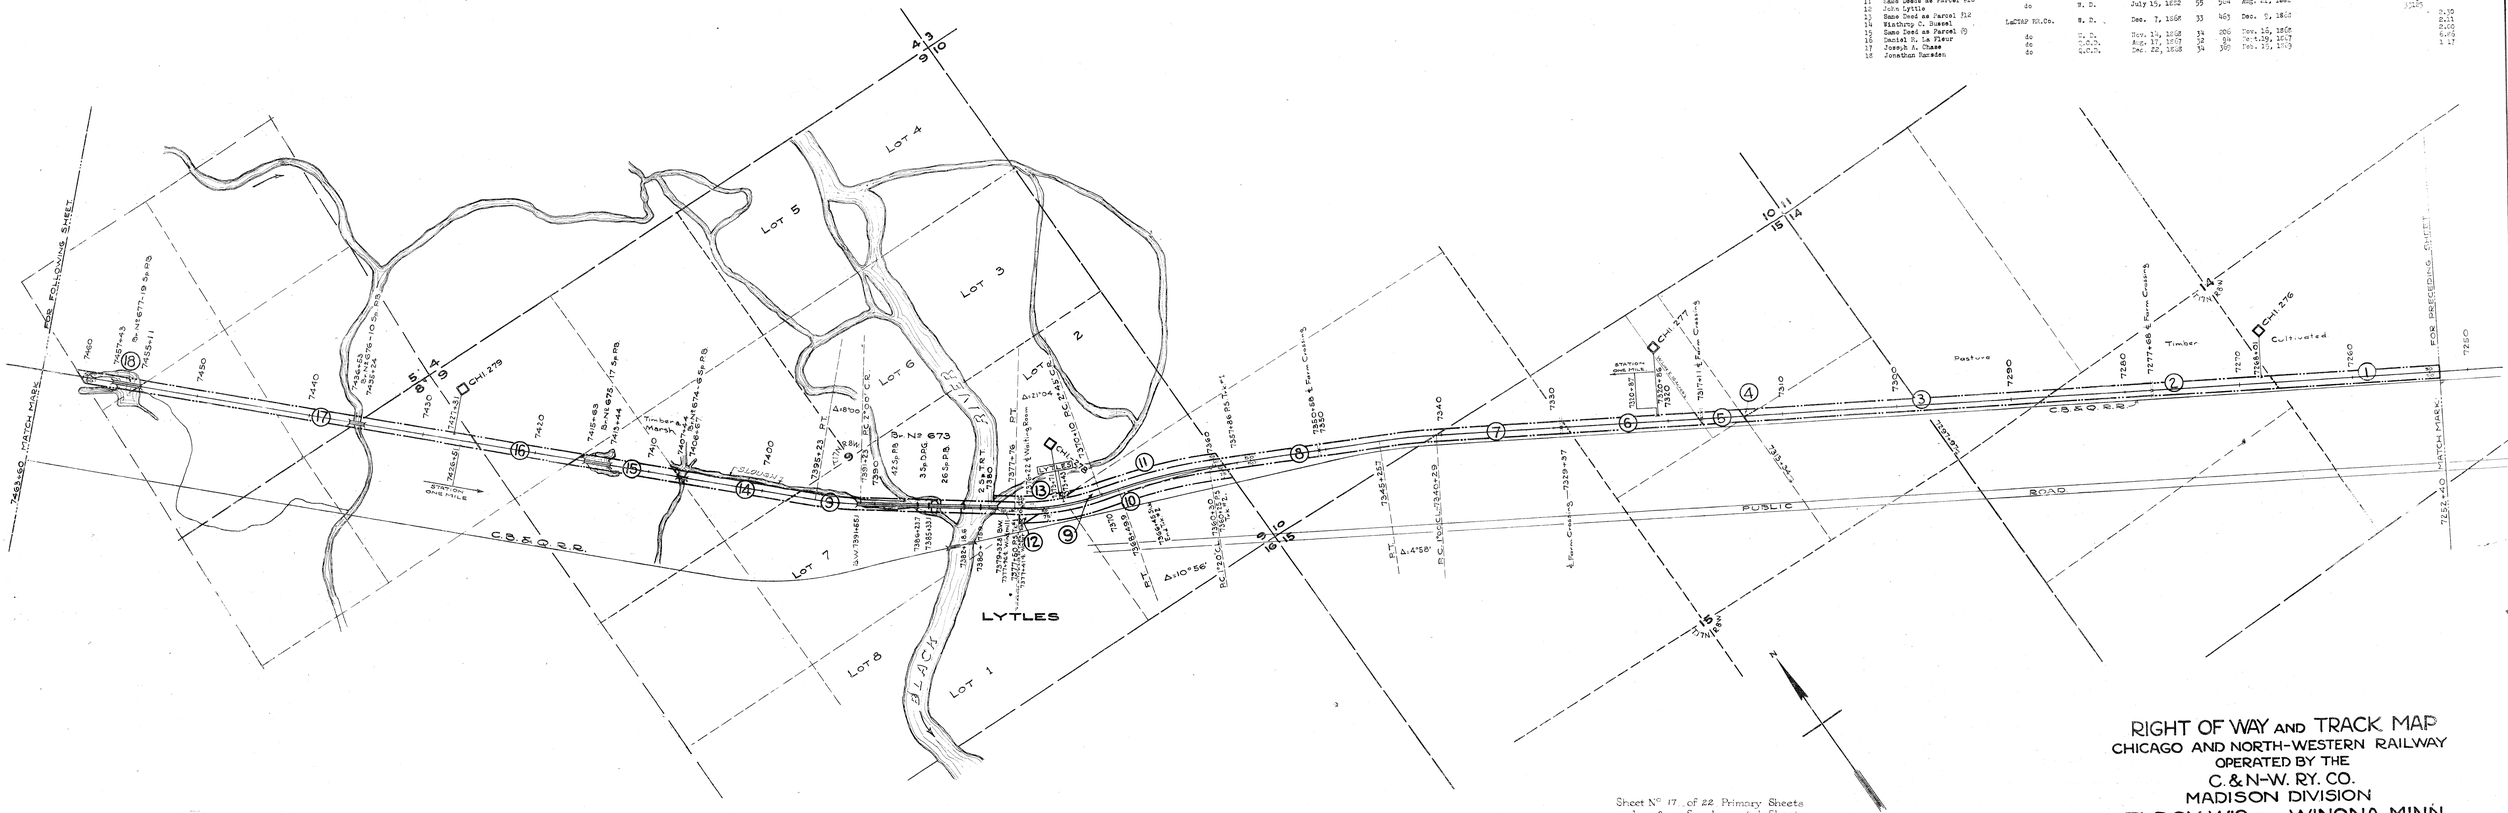
LOT 1
LOT 2
LOT 3
LOT 4
LOT 5
LOT 6
LOT 7
LOT 8
BLACK RIVER
LYTLES
C. & N-W. R.R.
PUBLIC ROAD
Timber
Cultivated
Pasture
CHI 277
CHI 276
CHI 279
CHI 278
FOR FOLLOWING SHEET
FOR PRECEDING SHEET
MATCH MARK
