No.	Grantor	Grantee	Description	Book	Page	Date	Remarks	Area Sq.Ft.	Area Ac.
1	Possessory Title						Held by adverse possession since 1857.		3.55
2	Nathan C. Allen	LaCrosse Ry.Co.	W. D.	May 25, 1872	12	386	Dec. 16, 1872		3.66
3	Possessory Title						Held by adverse possession since 1867.	356	
4	Silas D. Houghton	do	W. D.	Nov. 1, 1862	10	69	Dec. 2, 1862		7.36
5	Seba Atwood	do	W. D.	Nov. 24, 1862	10	64	Dec. 2, 1862		1.15
6	Alexander Stowns	do	W. D.	Nov. 24, 1862	10	70	Dec. 2, 1862		3.10
7	Wm. T. Burns	do	W. D.	Nov. 24, 1862	10	71	Dec. 2, 1862		4.76
8	Jaira Gladson	do	W. D.	Nov. 24, 1862	10	68	Dec. 2, 1862		4.11
9	John Gladson	do	W. D.	Nov. 24, 1862	10	67	Dec. 2, 1862		10.20
10	Edmund M. Cash	do	W. D.	Nov. 24, 1862	11	69	Dec. 2, 1862	35501	
11	Possessory Title						Held by adverse possession since 1865.		3.27
12	Simon Thayer, et al	do	W. D.	June 7, 1869	9	392	June 10, 1869		2.61
			BUFFALO COUNTY					10990	
13	Same Deed as Parcel #12						Held by adverse possession since 1868.	10990	
14	Possessory Title								

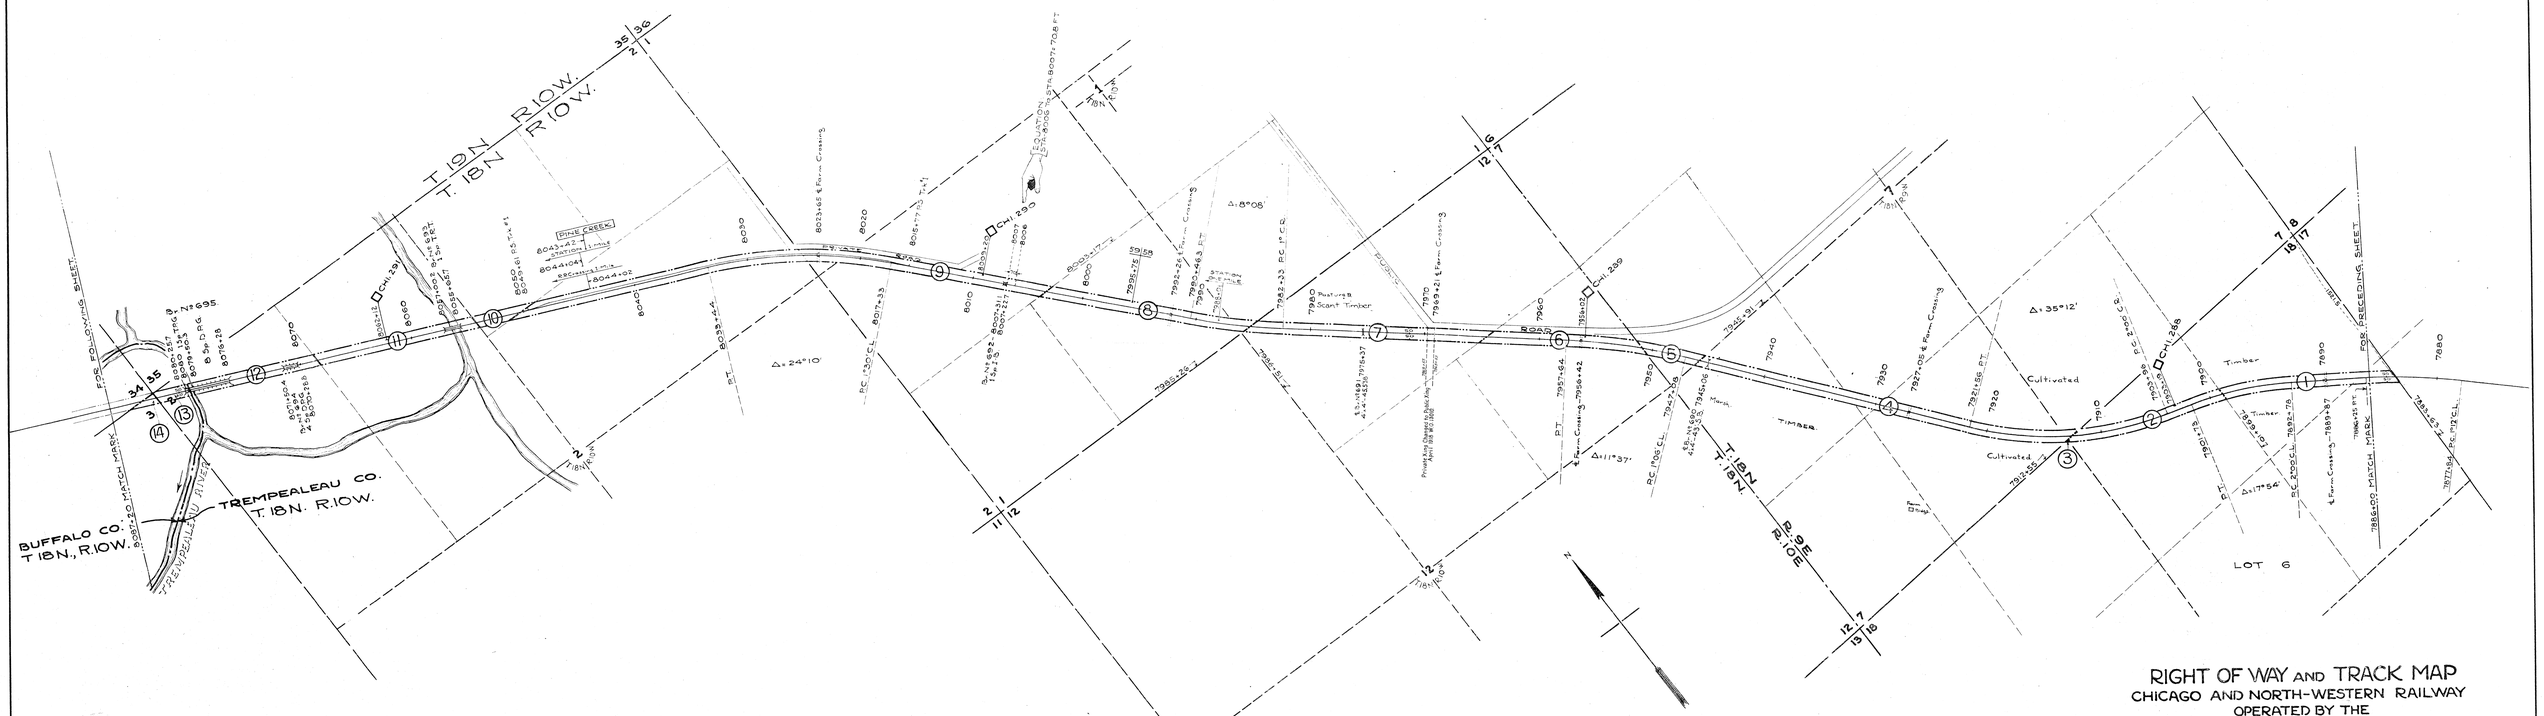

Sheet No. 20 of 22 Primary Sheets
and 8 Supplemental Sheets
of C.&N.W.RY. from Survey Station 7886+00 to Survey Station 8087+20

Valuation Engineer

RIGHT OF WAY AND TRACK MAP
CHICAGO AND NORTH-WESTERN RAILWAY
OPERATED BY THE
C. & N-W. RY. CO.
MADISON DIVISION
ELROY, WIS. TO WINONA, MINN.
STA. 7886+00 TO STA. 8087+20
SCALE: 1-IN.= 400 FT. JUNE 30, 1917.
OFFICE OF CHIEF ENGINEER
CHICAGO, ILL.

WIS V-23 20

PLATTED—B.B.N.—AUG. 10, 1917.
TRACED—B.B.N.—AUG. 20, 1917.
CHECKED—B.B.N.—AUG. 29, 1917.