


NO.	GRANTOR	GRANTEE	INSTRUMENT	DATE	BOOK	PAGE	RECORD	DETAILS	A.E.A.
1	Loretta Schuster	INSTR. No. Co.	W. D.	Dec. 15, 1888	14	605	Dec. 15, 1888	547.5	6.17
2	Charles H. Williams	do	W. D.	May 15, 1889	21	109	Feb. 27, 1879	6.17	6.17
3	Charles H. Williams	do	W. D.	Dec. 15, 1888	21	109	Dec. 15, 1888	1.82	1.82
4	Charles H. Williams	do	W. D.	Dec. 15, 1888	21	109	Dec. 15, 1888	6.06	6.06
5	Charles H. Williams	do	W. D.	Dec. 15, 1888	21	109	Dec. 15, 1888	3.50	3.50
6	Charles H. Williams	do	W. D.	Dec. 15, 1888	21	109	Dec. 15, 1888	6.17	6.17
7	Charles H. Williams	do	W. D.	Dec. 15, 1888	21	109	Dec. 15, 1888	6.17	6.17
8	Charles H. Williams	do	W. D.	Dec. 15, 1888	21	109	Dec. 15, 1888	6.17	6.17
9	Charles H. Williams	do	W. D.	Dec. 15, 1888	21	109	Dec. 15, 1888	6.17	6.17
10	Royal D. Kane	do	W. D.	Dec. 15, 1888	21	109	Dec. 15, 1888	6.17	6.17
11	Royal D. Kane	do	W. D.	Dec. 15, 1888	21	109	Dec. 15, 1888	6.17	6.17
12	Royal D. Kane	do	W. D.	Dec. 15, 1888	21	109	Dec. 15, 1888	6.17	6.17
13	Royal D. Kane	do	W. D.	Dec. 15, 1888	21	109	Dec. 15, 1888	6.17	6.17
14	Royal D. Kane	do	W. D.	Dec. 15, 1888	21	109	Dec. 15, 1888	6.17	6.17



RIGHT OF WAY AND TRACK MAP
CHICAGO AND NORTH-WESTERN RAILWAY
OPERATED BY THE
C. & N.W. RY. CO.
MADISON DIVISION
ELROY, WIS. TO WINONA, MINN.
STA. 8087+20 TO STA. 8298+40
SCALE: 1"=400 FT.
JUNE 30, 1917.
OFFICE OF CHIEF ENGINEER
CHICAGO, ILL.