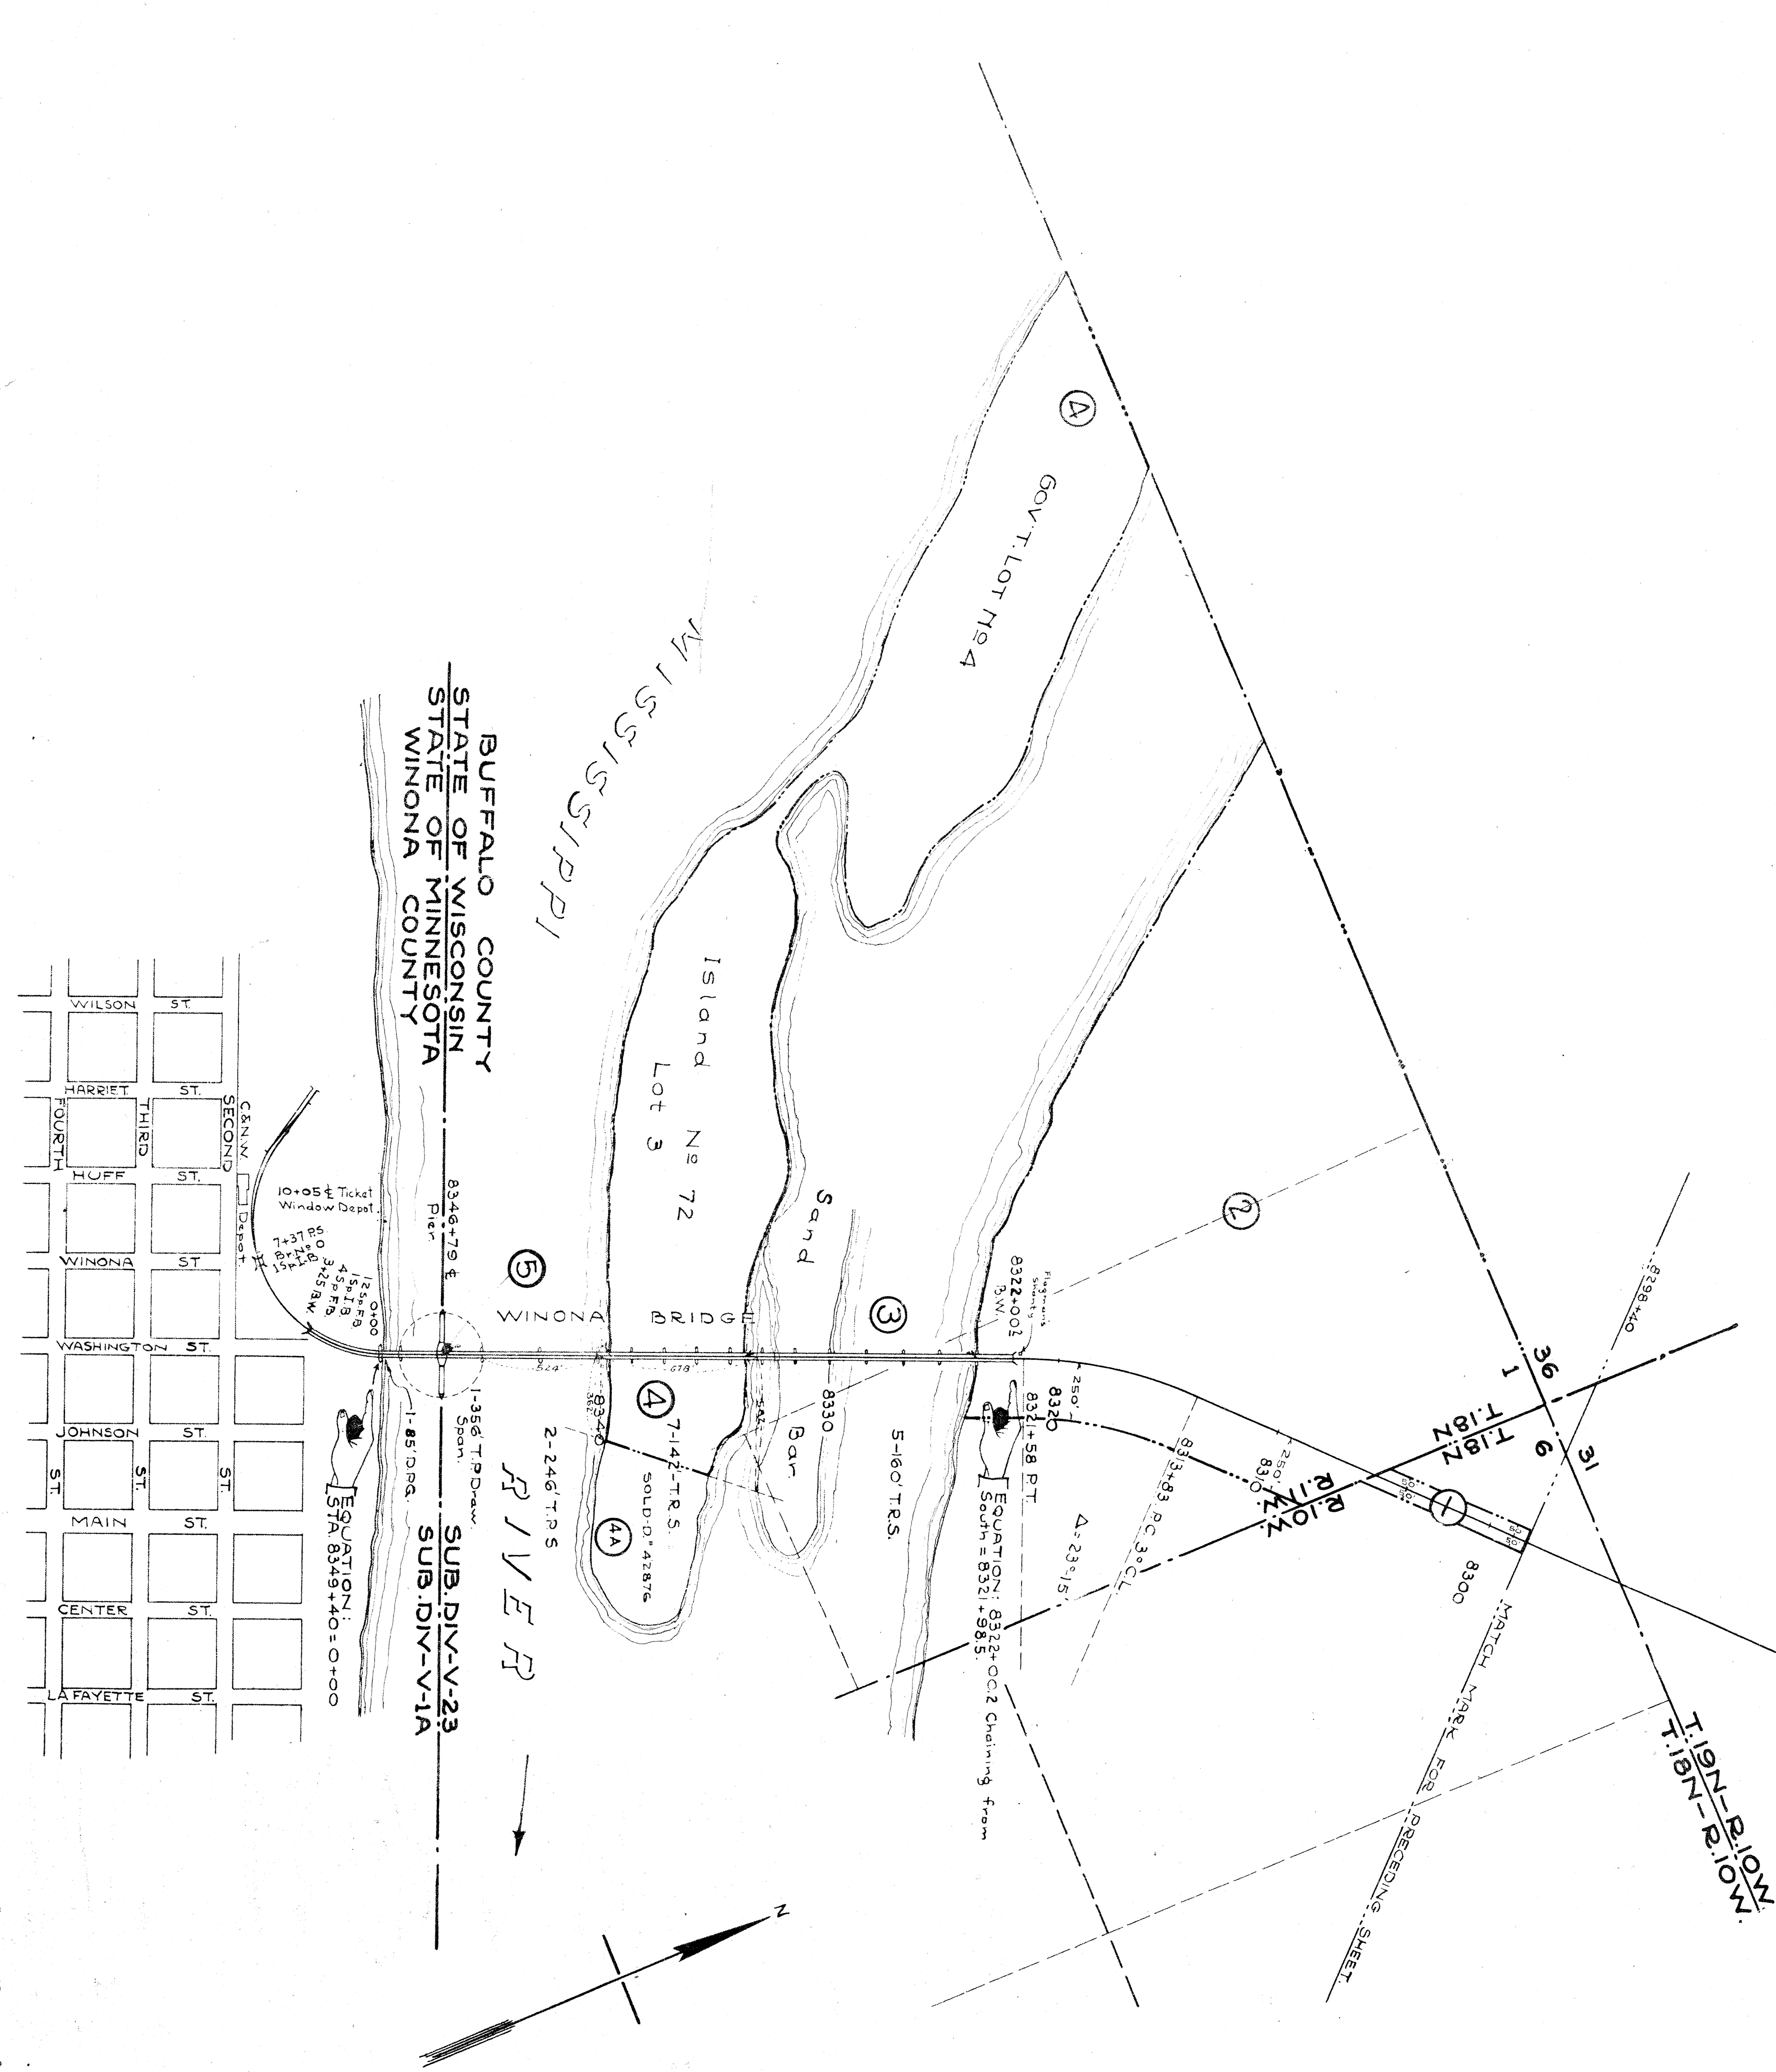


[illegible]

MINOR

RIGHT OF WAY AND TRACK MAP
CHICAGO AND NORTH-WESTERN RAILWAY
OPERATED BY THE

Sheet No. 22 of 22. Primary Sheets
and 2 Supplemental Sheets
of C. & N. W. Ry. from Survey Station
2298+40 to Survey Station 2346+79.

W. H. Woodard.
Valuation Engineer

ELROY, WIS. TO WINONA, MINN.
STA. 2298+40 TO STA. 2346+79
SCALE: 1 IN. = 400 FT.
OFFICE OF CHIEF ENGINEER
CHICAGO, ILL. JUNE 30, 1911