Wisconsin V. - 26. Milwaukee County - Sheet 2.
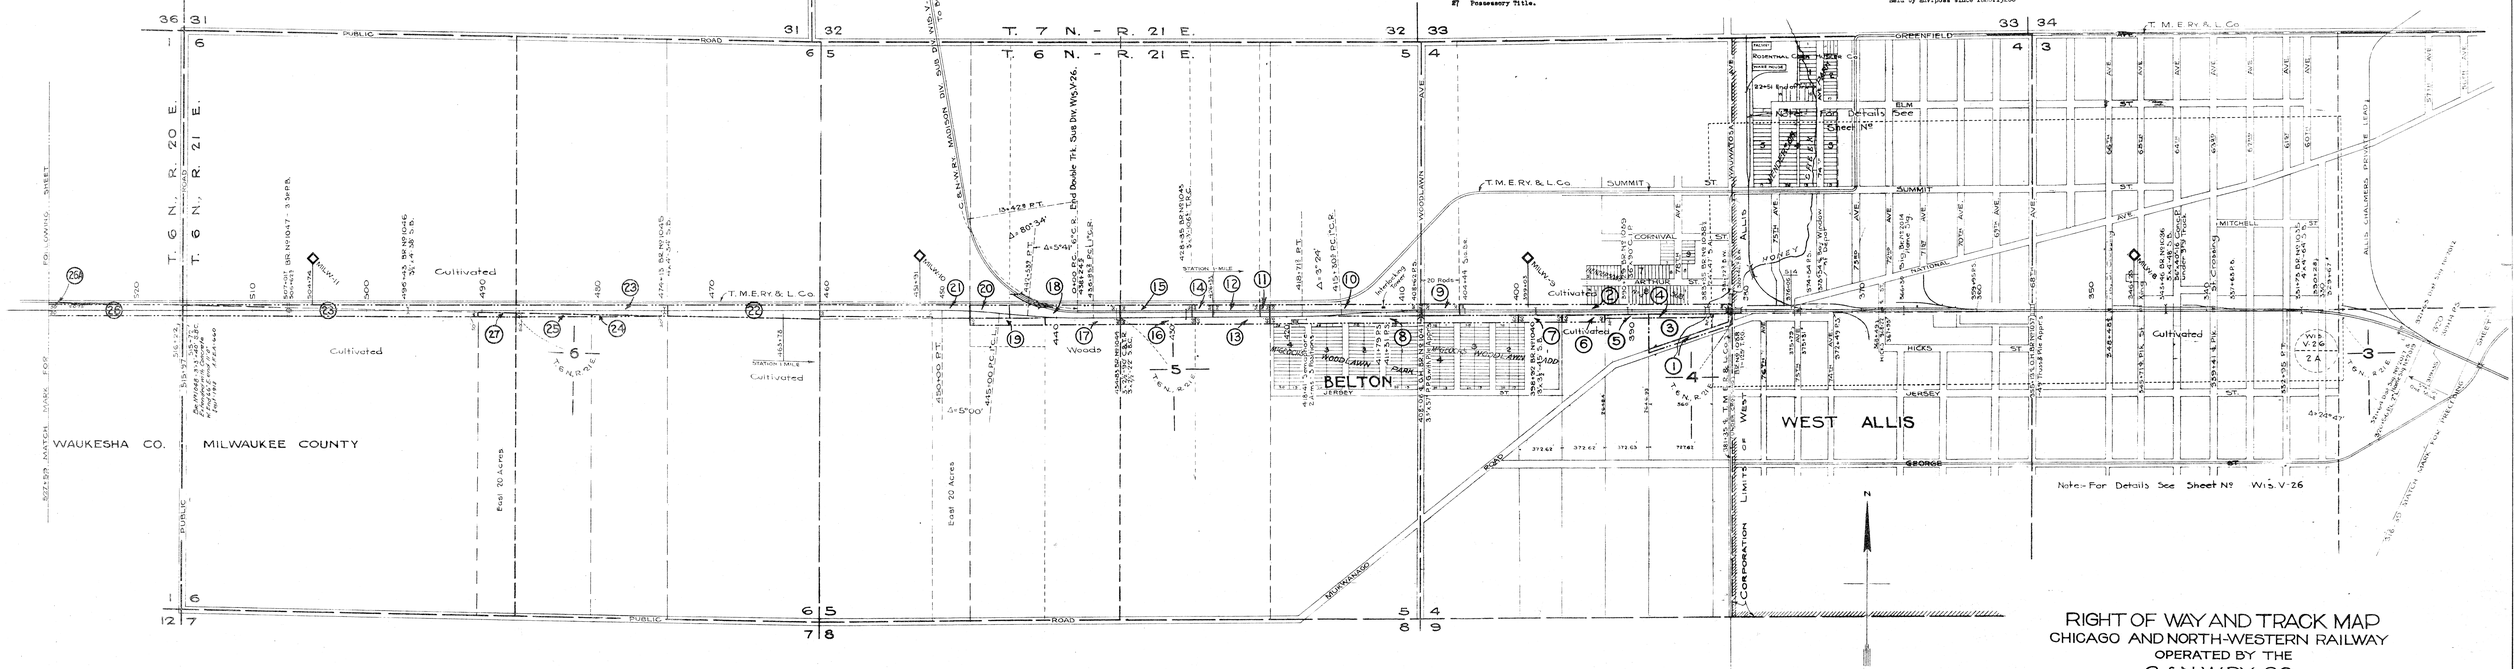
NO.	GRANTOR	GRANTEE	INSTRUMENT	DATE	RECORD Book	RECORD Page	RECORD Date	REMARKS	R.E.P.A. Sq.Ft.	R.E.P.A. Ac.
1	Same Deed as Parcels 2 & 3 and Statutory right to cross.							Subject to public use as street.	7500	
2	Newbery N. Cornwall	Wis.&Madison Ry.	W. D.	Aug. 30, 1880	106	258	Sept.23, 1880			4.82
3	H. Bruce Douglas	Wis.Terminal Co.	W. D.	July 6, 1910	601	406	Aug. 30, 1910			5.70
4	John A. Strong	C.&S.W. Ry.Co.	W. D.	May 17, 1910	599	573	June 14, 1910		16800	
5	Myron W. Strong	do	W. D.	May 24, 1910	598	504	June 14, 1910		11190	
6	Caley Strong	do	W. D.	May 17, 1910	603	201	June 18, 1910		20340	
7	Ansel Strong	do	W. D.	May 28, 1910	602	109	June 18, 1910		82980	
8	McKeach Estate	do	W. D.	May 24, 1910	601	327	June 14, 1910			4.57
9	Mary Leonard	Wis&Madison Ry.	W. D.	Sept. 3, 1880	106	273	Sept.23, 1880		33000	
10	Ellen C. Dailey	do	W. D.	Aug. 27, 1880	106	246	Sept.23, 1880			3.01
11	Chas. Edwards	do	W. D.	Nov. 29, 1880	109	77	Dec 15, 1880		8200	
12	Mary Edwards	do	W. D.	Dec. 8, 1880	109	76	Dec. 15, 1880		91000	
	Chas. Edwards	do	Spl.Grm.Deed	Dec. 11, 1880	109	71	Dec. 15, 1880		95000	
13	Peter Joseph Siver	C.& N.W. Ry.Co.	W. D.	May 2, 1910	599	575	June 14, 1910		18560	
14	Jacob Gavert	Wis&Madison Ry.	W. D.	Sept.13, 1880	106	277	Sept.23, 1880			
15	Minnie Wagner	do	W. D.	Nov. 23, 1880	108	252	Jan. 17, 1881			1.43
16	Frank L. Siver	C.& N.W. Ry.Co.	W. D.	May 2, 1910	603	223	June 18, 1910		39000	
17	Thos. J. Neacy	do	W. D.	May 23, 1910	601	330	June 14, 1910		19000	
18	Sebastian Dagelon	Wis&Madison Ry.	W. D.	Sept. 1, 1880	106	248	Sept.23, 1880			2.48
19	Frederic Parath	C.& N.W. Ry.Co.	W. D.	May 25, 1910	601	328	June 14, 1910		39000	
13	Peter Nickel	Wis&Madison Ry.	W. D.	Sept. 1, 1880	106	282	Sept.23, 1880		3850	
21	Jacob Annen	do	W. D.	Oct. 14, 1880	106	514	Nov. 11, 1880			3.11
22	Same Deed as Parcel #14									1.24
23	Chas. Bradley	do	W. D.	Oct. 13, 1880	106	500	Nov. 11, 1880			9.05
24	Henry Nichels	do	W. D.	Nov. 1, 1880	106	128	Feb. 7, 1881		6000	
25	Anna Tempes	do	W. D.	Sept. 1, 1880	106	271	Sept.23, 1880		18150	
26	Same Deed as Parcel #1,Sheet 3									2.56
27	Andrew J. Chesney	do	W. D.	Sept. 6, 1880	57	130	Sept.15, 1880	2Ac(0.14 Acres) bought with Parcel #26 since sold. Held by abr.poss since 1880.13200		
#7	Possessory Title.