


PLATTED - B.B.N. - OCT. 28-1916
TRACE - V.W.C. - JAN. 24-1917
CHECKED - B.B.N. - FEB. 15-1917



NO.	CAPTION	OWNER	REMARKS	DATE	SECOND	TAXES	A. E. A.		
							1936	1937	1938
1.	Samuel Conway	Mrs. & Madison W. Co. N.D.		Sept 6, 1880	57 185	14 (O. of Area) Bought with Parcel 1 with toll.	3.4.		
2.	A. Burnett			Sept 7, 1880	57 213		8.59		
3.	John Bremer	N.D.		Sept 7, 1880	57 222		6.13		
4.	John Bremer	N.D.		Sept 11, 1880	57 132		6.54		
5.	Peter McCabe			Sept 7, 1880	57 141		5.10		
6.	Michael Williams						10.80		
7.	Michael Williams			Sept 8, 1880	57 188		32.38		
8.	Patrick H. Wallace			Sept 7, 1880	57 148		1.45		
9.	Geo. E. Collins			Sept 7, 1880	57 148		3.29		
10.	Frank E. Collins			Sept 7, 1880	57 148		3.21		
11.	John Eger	C. W. & H. B. Co.		June 9, 1881	57 534		2.92		
12.	John Eger	C. W. & H. B. Co.		Dec 16, 1880	57 337		2.92		
13.	John Eger	C. W. & H. B. Co.		Sept 15, 1880	57 201		2.40		
14.	John Eger	C. W. & H. B. Co.		Sept 15, 1880	57 201		1.59		
15.	John Eger	C. W. & H. B. Co.		Sept 15, 1880	57 185		1.59		
16.	John Eger	C. W. & H. B. Co.		Sept 15, 1880	57 185		1.56		

Sheet No 3 of 39 C.&N.W. Ry
from Survey Station 527+59
to Survey Station 736+79
20-P. 1B-S.
Valuation Eng

RIGHT OF WAY AND TRACK MAP
CHICAGO AND NORTH-WESTERN RAILWAY
OPERATED BY THE
C. & N.W.R.Y. CO.
MADISON DIVISION
MILWAUKEE, WIS. TO MADISON, WIS.
STA. 517+59 TO STA. 738+79
SCALE 1-IN. = 400 FT.
OFFICE OF CHIEF ENGINEER
CHICAGO, ILL.
JUNE 30, 1917
WIS
V-26
3

WIS.
V-26
3