


PLATTED - B.M.N. - JAN. 8, 1917
TRACED - V.W.C. - JAN. 25, 1917
CHECKED - B.M.N. - FEB. 14, 1917

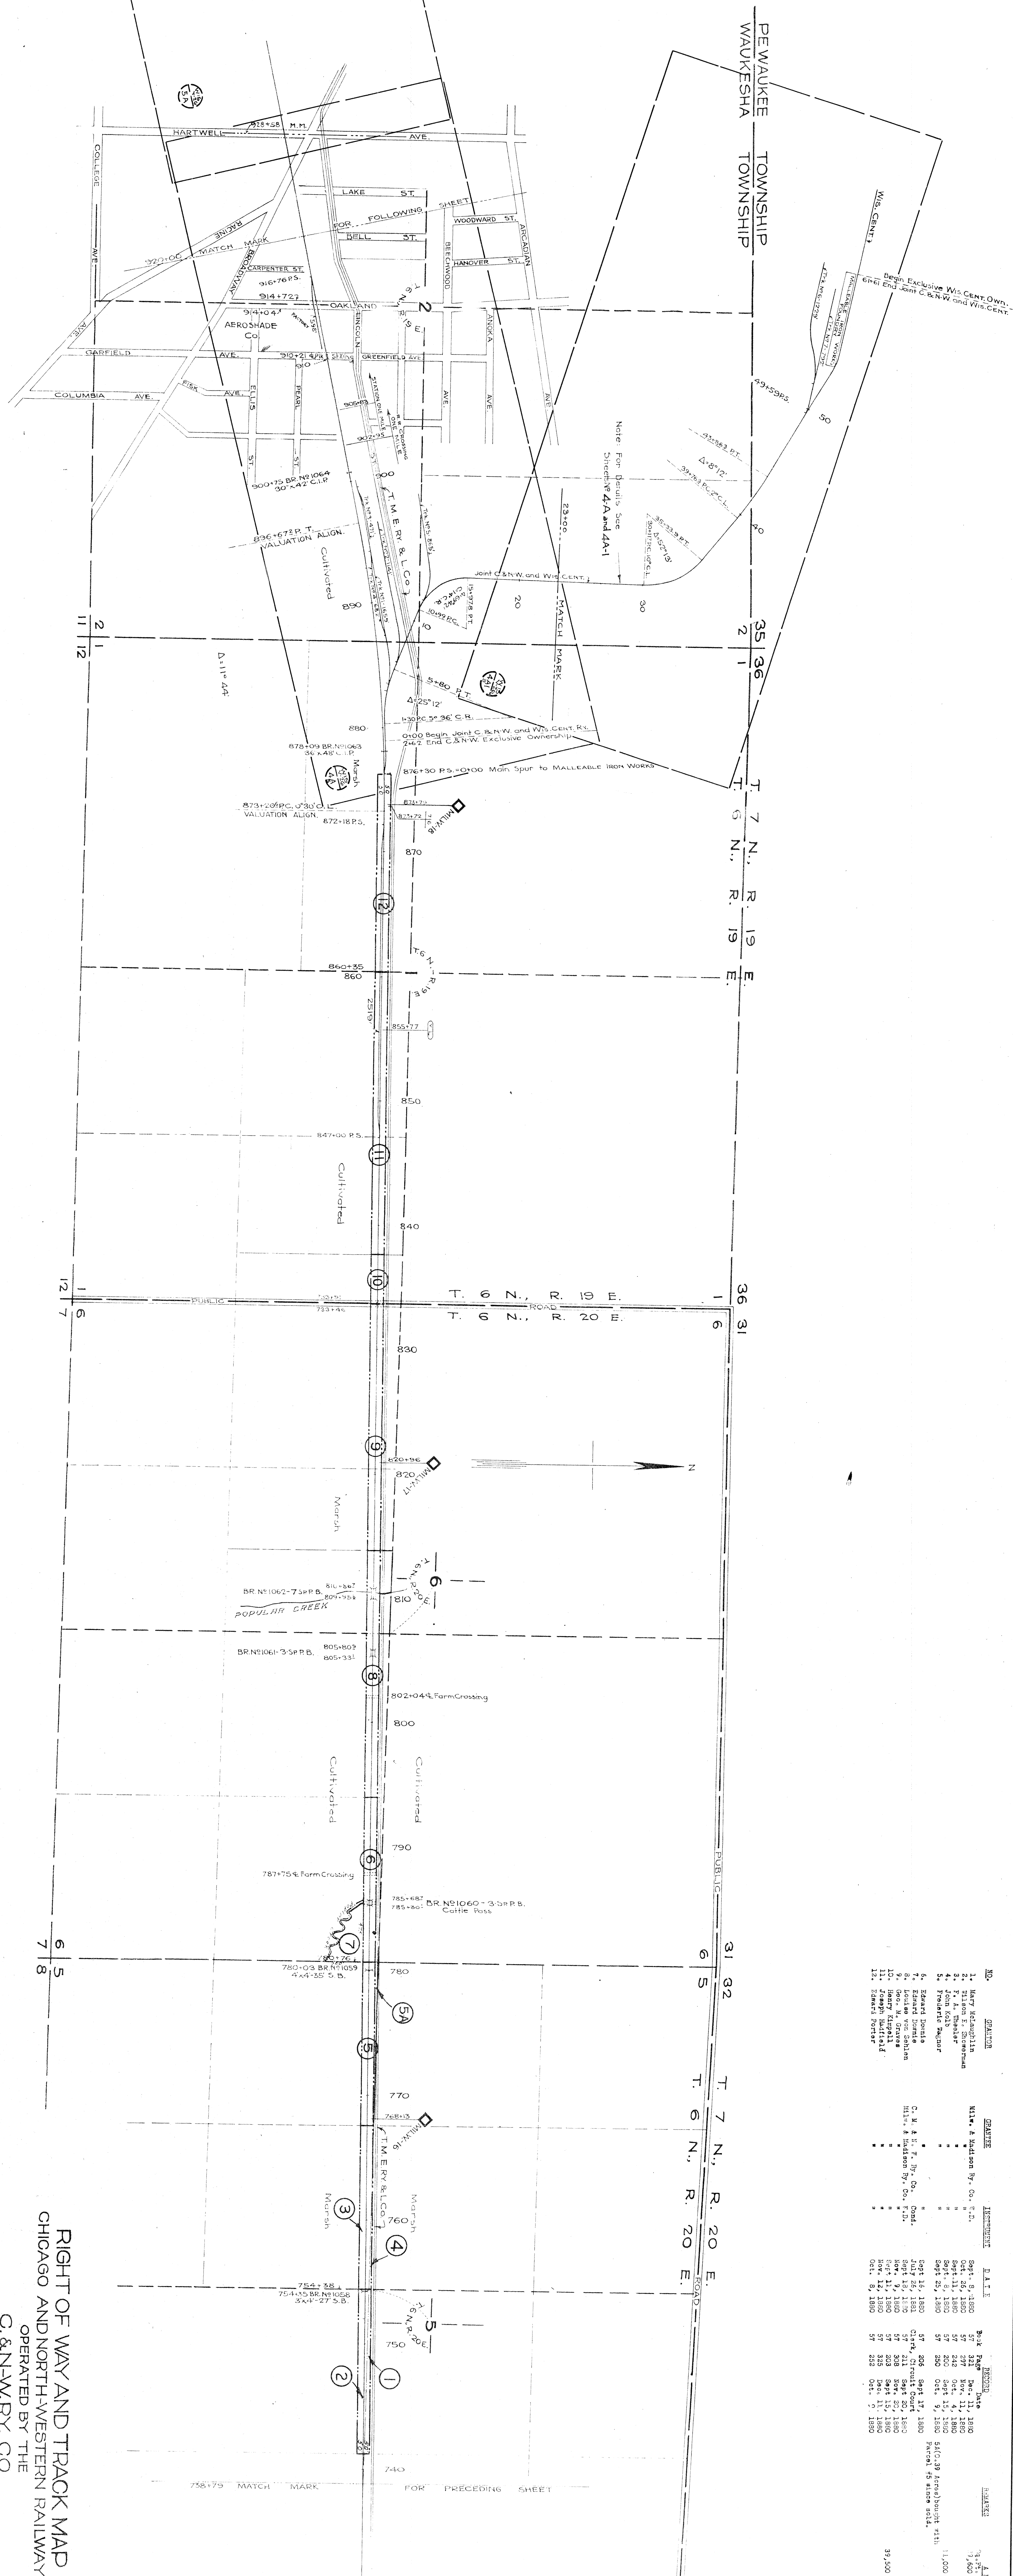

NO.	SECTION	OWNER	DATE	RECORD	AREA

RIGHT OF WAY AND TRACK MAP
CHICAGO AND NORTH-WESTERN RAILWAY
OPERATED BY THE
C. & N.W.RY. CO.
MADISON DIVISION
MILWAUKEE, WIS. TO MADISON, WIS.
STA. 738+79 TO STA. 920+00
SCALE 1"=400 FT.
JUNE 30, 1917
OFFICE OF CHIEF ENGINEER
CHICAGO, ILL.

Sheet No. 4 of 39 C. & N.W.RY.
from Survey Station 738+79
Survey Station 920+00
20-P. 19-6
Valuation Engineer