


PLATTED - R. B. N. - JAN. 4, 1917
TRACED - W. C. C. - JAN. 29, 1917
CHECKED - B. B. N. - FEB. 15, 1917



RIGHT OF WAY AND TRACK MAP
CHICAGO AND NORTH-WESTERN RAILWAY
OPERATED BY THE
C. & N. W. RY. CO.
MADISON DIVISION
MILWAUKEE, WIS. TO MADISON, WIS.
STA. 1131+20 TO STA. 1342+40
SCALE 1"=400 FT.
JUNE 30, 1917.
OFFICE OF CHIEF ENGINEER
CHICAGO, ILL.

Sheet No. 6 of 59 C. & N. W. RY.
from Survey Station 1131+20
to Survey Station 1342+40
20-P. 19-S.
Valuation Engineer

