


REMARKS:
A. C. C. A.
Squid, 2
Acres.
2-82 10

4.00 "	9,700	Use as Hwy.
1.99 "		
3.35 "		
3.37 "		
2.17 "		
19.95 "		
3.72 "	38,115	Use as Hwy.
	36,300	Use as Hwy.

WALES GRAVEL PIT

Pit used 1908. to 1909
Material- Large boulders and sandy loam- poor ballast.
Pit lies parallel to and adjoining main line.
No stripping
Material used for ballasting industry tracks at Waukeshah
500,000 cu.yds of material removed.

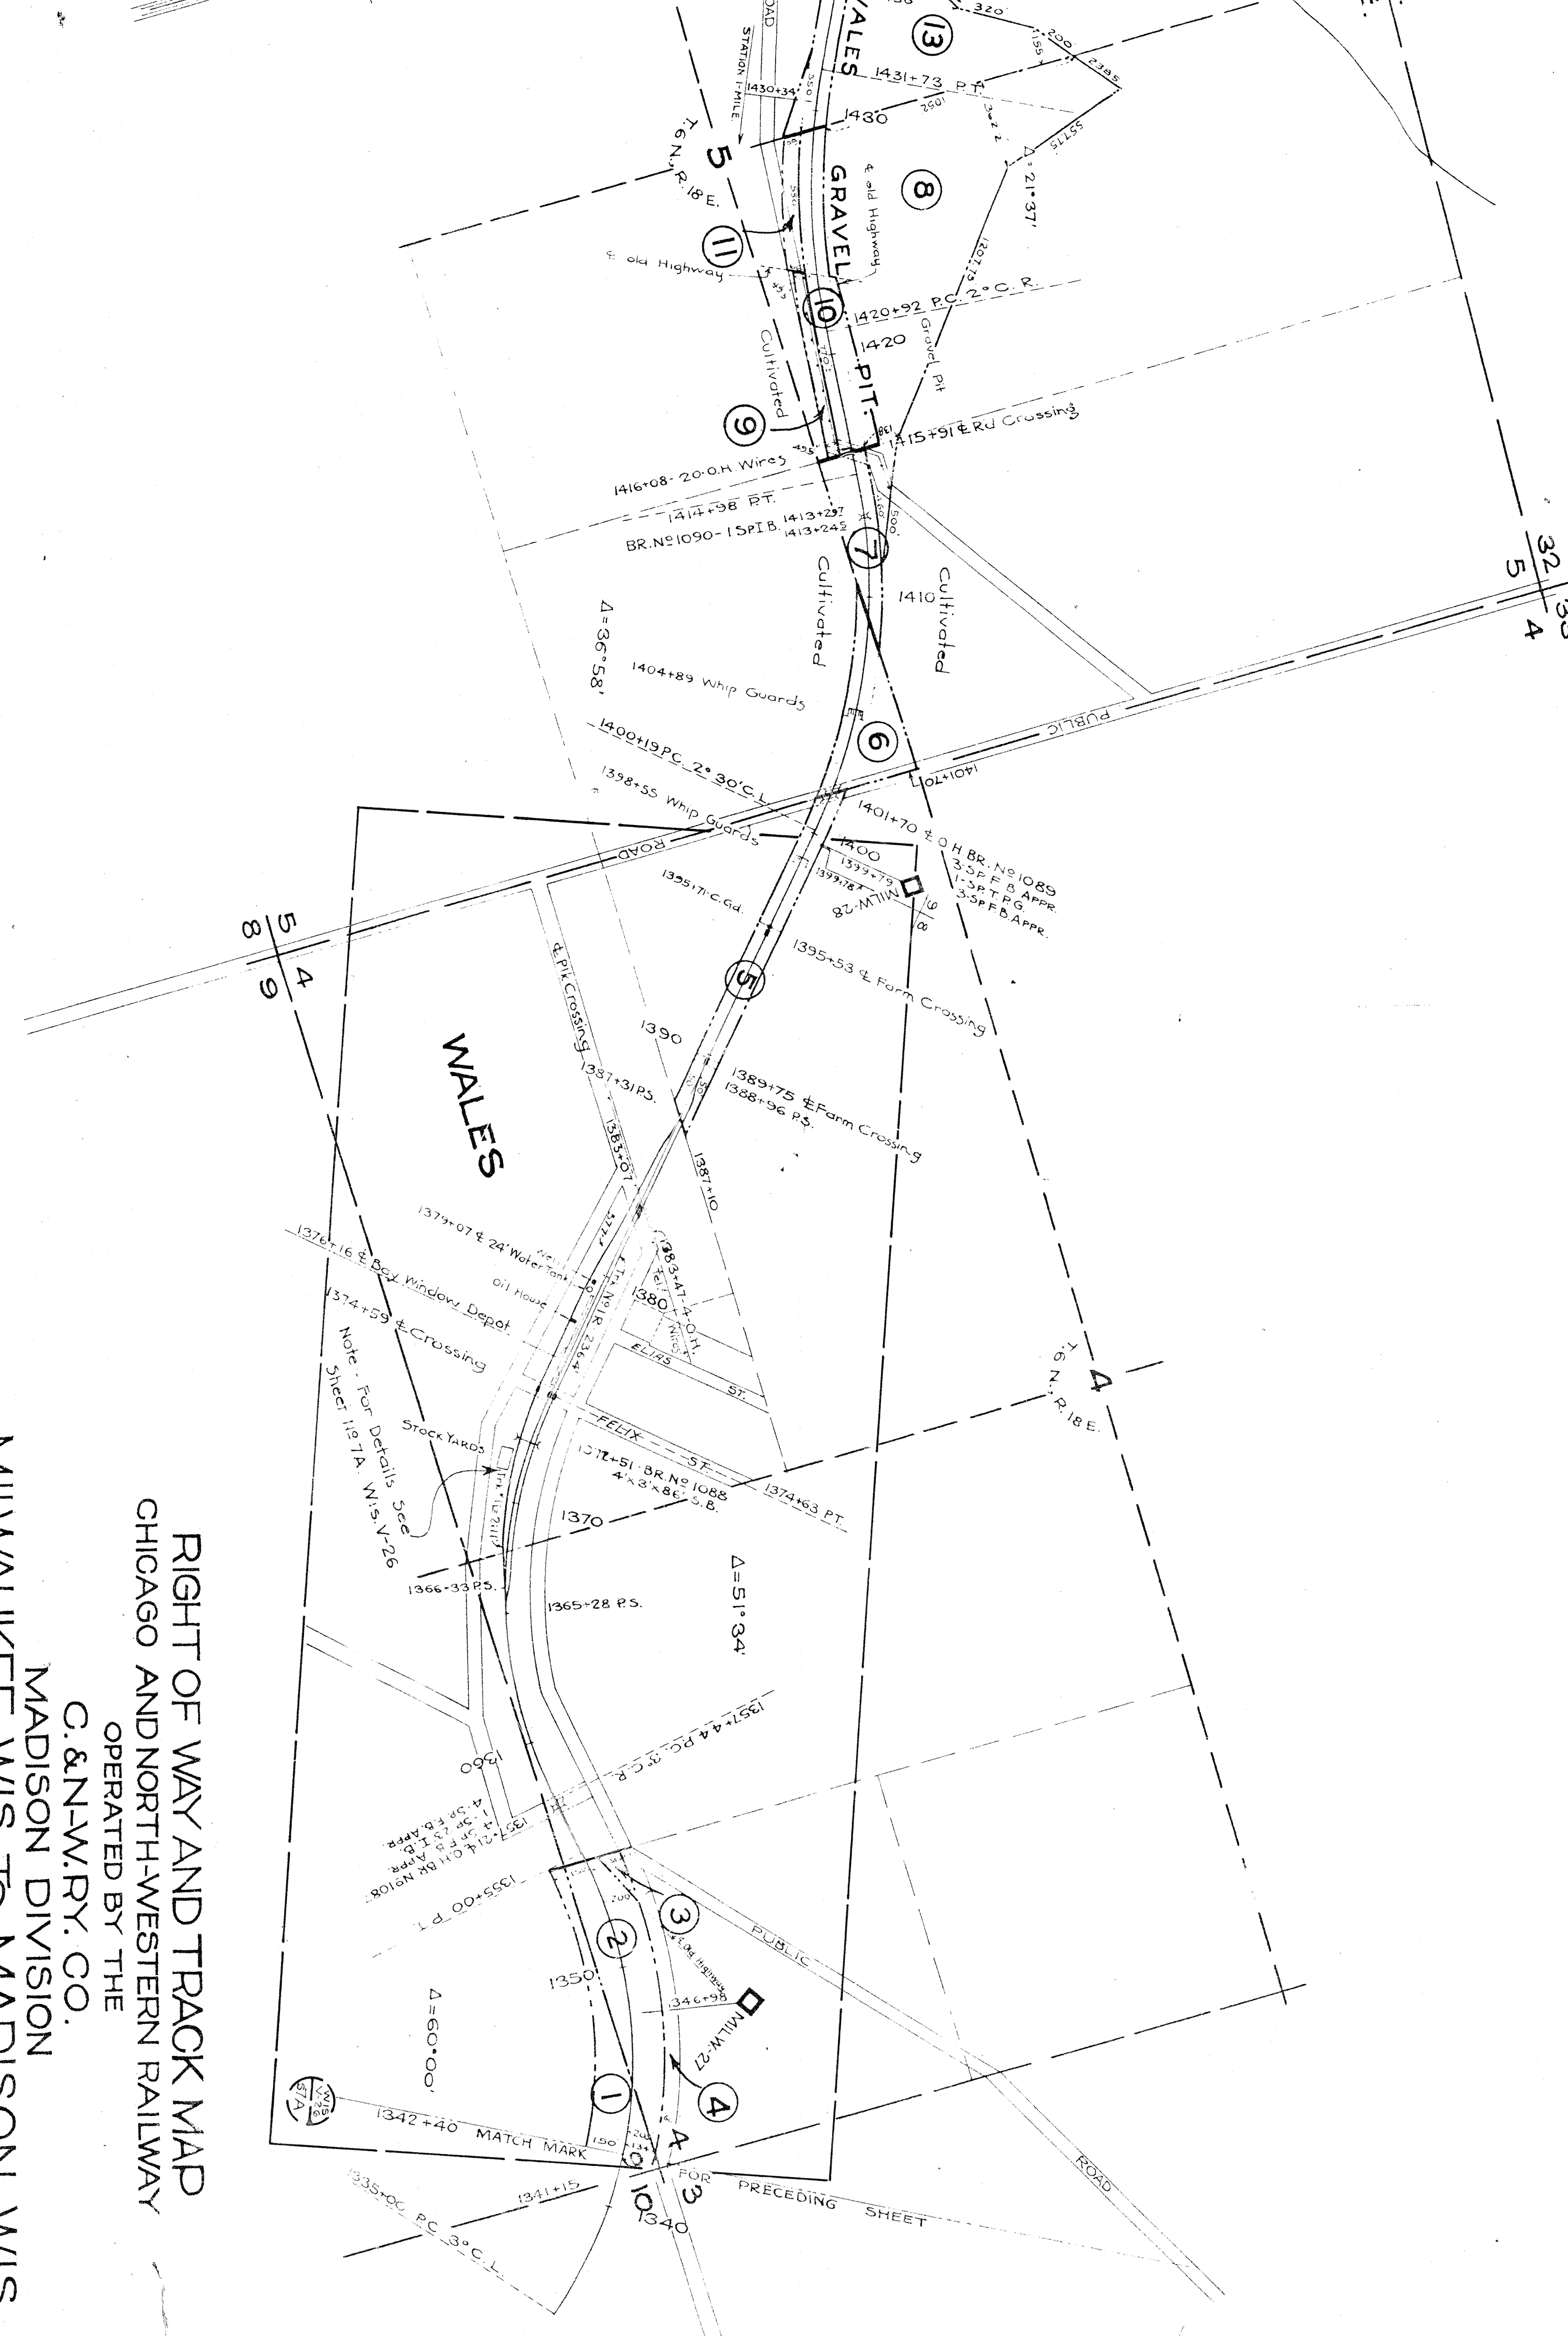

BOOK MAP IN RAILWAY

20.

EDISON, WISCONSIN

7
JUNE 30. 1917.
JEEB

1

JUN 30 1917
 NEER

7