No.	Grantor	Grantee	Instrument	Date Acquired	Book	Page	Date Recorded	Remarks	Area Rq.Ft.	Area Ac.
1	Geo. A. Koenig	M.& N.Ry.Co.	T. E.	Aug. 30, 1910	71	573	Oct.11, 1910			3.43
	Geo. Adam Koenig	CM&NW Ry.Co.	T. E.	May 26, 1911	71	642	May 29, 1911			
2	Geo. Meyer	M.& N.Ry.Co.	T. E.	Aug. 30, 1910	71	571	Oct.11, 1910			3.35
3	Michael Seitz	M.& N.Ry.Co.	T. E.	Aug. 30, 1910	71	570	Oct.11, 1910		12800	
4	Martin Seitz	do	T. E.	Aug. 30, 1910	71	570	Oct.11, 1910			1.19
5	Same Deed as Parcel #3									1.98
6	Nicolas Clever	do	T. E.	Oct. 5, 1910	71	33	Oct. 10, 1910			3.16
7	Geo. Seitz	do	T. E.	Aug. 30, 1910	71	636	Oct.11, 1910			1.71
8	John Nick Kiefert	do	T. E.	Aug. 30, 1910	71	609	Oct.11, 1910			1.36
9	Jacob Hellemann	do	T. E.	Aug. 30, 1910	71	617	Oct.11, 1910			0.43
10	Jacob Hellemann	CM&NW Ry.Co.	T. E.	May 29, 1911	71	635	May 29, 1911		21600	
11	August Schumacher	M.& N.Ry.Co.	T. E.	Aug. 30, 1910	71	572	Oct.11, 1910			3.09
12	Christoph Lang	do	T. E.	Aug. 30, 1910	71	634	Oct.11, 1910			3.05
13	Friedrich Giesen	do	T. E.	Aug. 30, 1910	71	10	Oct. 11, 1910			1.73
14	James H. Beaver	do	T. E.	Aug. 30, 1910	71	9	Oct.11, 1910			7.62
15	John F. Geindl	do	T. E.	Aug. 30, 1910	71	17	Oct. 9, 1910			0.41

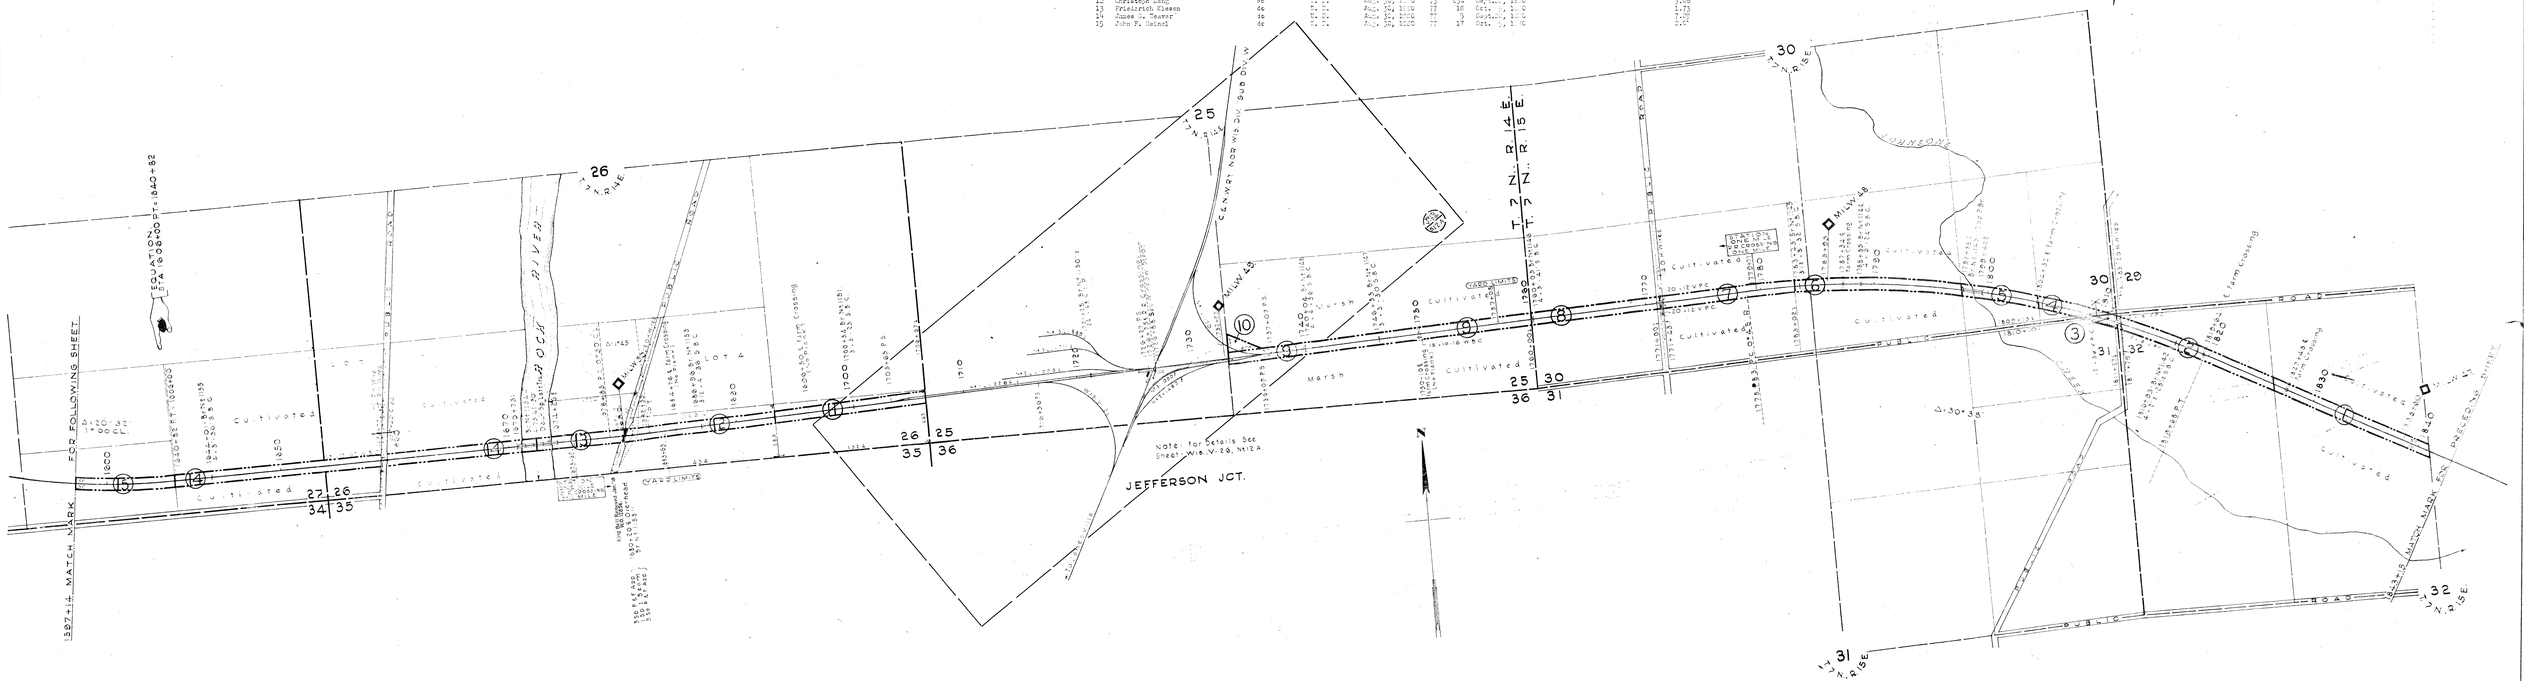

RIGHT OF WAY AND TRACK MAP
CHICAGO AND NORTH-WESTERN RAILWAY
OPERATED BY THE
C. & N-W. RY. CO.
MADISON DIVISION
MILWAUKEE. WIS. TO MADISON. WIS.
STA. 1843+15 TO STA. 1597+14
SCALE 1-IN. = 400 FT. JUNE 30. 1917.
OFFICE OF CHIEF ENGINEER
CHICAGO, ILL.

Sheet No 12 of 39 C.& N.W. RY.
from Survey Station 1843+15
to Survey Station 1597+14
20-P. 19-S.

Valuation Engineer

WIS V-28 12

Platted 3 B.N. Jan 10, 1917
Checking Notes F.W. Cram 2.3.1917
Checked B.N. Jan 30, 1917
Traced W.B.N. Feb 19, 1917