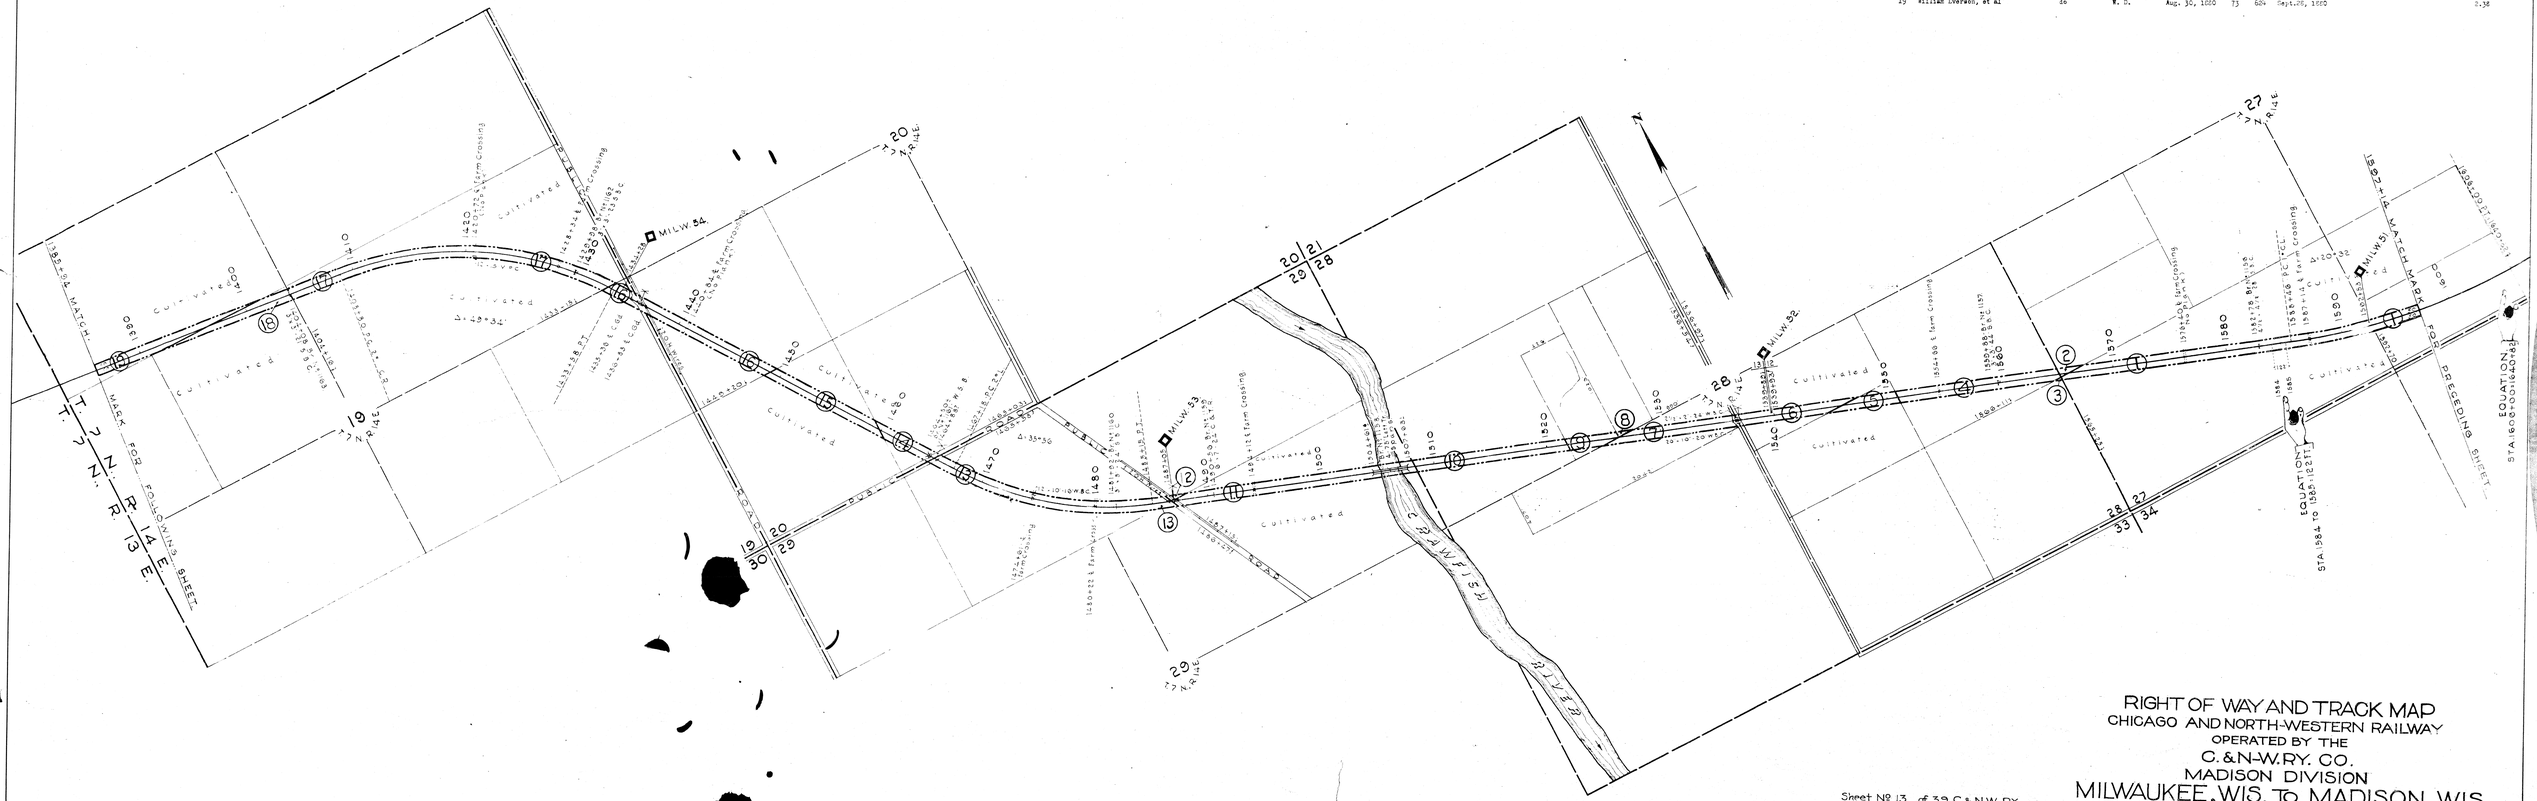

NO.	GRANTOR	GRANTEE	INSTRUMENT	D A T E	Book	Page	RECORDED Date	REMARKS	A R E A Sq.Ft.	A R E A Ac.
1	John F. Meisel	W.& M.Ry.Co.	W. D.	Aug. 30, 1859	77	17	Oct. 5, 1859			7.13
2	John J. Rebisch	do	W. D.	Aug. 30, 1859	77	15	Oct. 5, 1859		6212	
3	John Hiss	do	W. D.	Aug. 30, 1859	77	14	Oct. 5, 1859		1350	
4	Alexander Earl	do	W. D.	Aug. 30, 1859	77	62	Nov. 2, 1859			
5	Calvin B. Stone	do	W. D.	Aug. 30, 1859	77	35	Oct. 15, 1859			3.26
6	Same Deed as Parcel #4									1.14
7	Valentine Lovely	do	W. D.	Aug. 30, 1859	77	12	Oct. 5, 1859			2.11
8	William W. Jenks	do	W. D.	Aug. 30, 1859	77	55	Nov. 3, 1859		3650	2.41
9	Adolphus Springer	do	W. D.	Aug. 30, 1859	73	564	Sept.17, 1859			1.02
10	Alson J. Fuller	do	W. D.	Aug. 30, 1859	77	53	Nov. 3, 1859			3.11
11	Same Deed as Parcel #9									4.83
12	Abraham Wagner	do	W. D.	Aug. 30, 1859	73	563	Sept.17, 1859		4500	
13	Same Deed as Parcel #8									4.96
14	Alson J. Fuller	do	W. D.	Aug. 30, 1859	77	56	Nov. 3, 1859			1.20
15	Same Deed as Parcel #4									1.20
16	Elinor N. Sheldon	do	W. D.	Aug. 30, 1859	77	44	Oct. 17, 1859			2.53
17	Stuart P. Takefield	do	W. D.	Sept.3, 1859	77	4	Sept.26, 1859			3.86
18	Same Deed as Parcel #4									6.05
19	William Overson, et al	do	W. D.	Aug. 30, 1859	73	624	Sept.26, 1859			1.82
										2.38

Platted - B.& N. Jan. 11, 1917.
Chaining Notes - T.W.C. Jan. 23, 1917.
Tracked - B.N.G. Jan. 31, 1917.
Checked - B.& N. Feb. 10, 1917.

Sheet No. 13 of 39 C.& N.W. Ry.
from Survey Station 1597+14.
to Survey Station 1385+95.
20-P. 19-S.

Frow Hand
Valuation Engineer.

RIGHT OF WAY AND TRACK MAP
CHICAGO AND NORTH-WESTERN RAILWAY
OPERATED BY THE
C. & N-W. RY. CO.
MADISON DIVISION
MILWAUKEE, WIS. To MADISON, WIS.

STA. 1597+14 TO STA. 1385+95

SCALE 1-IN. = 400 FT. JUNE 30. 1917.

OFFICE OF CHIEF ENGINEER
CHICAGO, ILL.

WIS. V. 28 13