


NO.	NAME	DATE	REMARKS	AREA
1	Frank M. Gandy	Aug. 7, 1880	112 592 Aug 28, 1880	6.30
2	William H. Gandy	Aug. 7, 1880	112 592 Aug 28, 1880	4.05
3	William H. Gandy, et al	Aug. 7, 1880	112 592 Aug 28, 1880	4.05
4	H. C. Thiesman	July 27, 1880	112 592 Aug 28, 1880	2.07
5	Robert H. Thiesman	July 27, 1880	112 592 Aug 28, 1880	1.93
6	Robert H. Thiesman	July 27, 1880	112 592 Aug 28, 1880	1.93
7	Peter Thiesman	Nov. 27, 1880	112 592 Aug 28, 1880	5.97
8	Alexander Curry	Nov. 27, 1880	112 592 Aug 28, 1880	1.35
9	Henry West	Nov. 27, 1880	112 592 Aug 28, 1880	7.25
10	Howard A. Pope	Aug. 17, 1904	112 592 Aug 28, 1880	9.00
11	Howard A. Pope	Aug. 17, 1904	112 592 Aug 28, 1880	3.72
12	Howard A. Pope	Aug. 17, 1904	112 592 Aug 28, 1880	4.12
13	Howard A. Pope	Aug. 17, 1904	112 592 Aug 28, 1880	4.12



RIGHT OF WAY AND TRACK MAP
CHICAGO AND NORTH-WESTERN RAILWAY
OPERATED BY THE
C. & N. W. RY. CO.
MADISON DIVISION
MADISON, WIS. TO MONTFORT, WIS.
STA. 3077+23 TO STA. 2866+03.
SCALE 1-IN. = 400 FT.
JUNE 30, 1917
OFFICE OF CHIEF ENGINEER
CHICAGO, ILL.

Sheet No. 2 of 16 Primary sheets
and 1 Supplemental sheets
of C. & N. W. RY. from survey
Station 2866+03 to survey station 3074+00.

W.S. V-27
2