NO.	GRANTOR	QUARTER	INSTRUMENT	DATE	RECORD Book	RECORD Page	RECORD Date	REMARKS	AREA Sq.Ft.	AREA Acres
1	Maggie Baird	Chgo.& Tomah Ry Co.	Quard.Deed	Nov. 16, 1880	114	208	Nov. 17, 1880			2.88
	"	"	W.D.	Nov. 16, 1880	114	217	Nov. 17, 1880			
	"	"	"	July 19, 1880	114	47	Sept.16, 1880			3.67
2	John W. Marr	"	"	Jan. 27, 1881	114	376	Feb. 16, 1881			5.35
3	Dane County, et al	W. & N. Ry. Co.	Deed	July 19, 1880	114	70	Sept.17, 1880			3.04
4	Jacob Zink	C. & T.	W.D.	July 19, 1880	112	470	Aug. 9, 1880			3.06
5	Reuben J. Meyers	"	"	July 19, 1880	112	488	Aug. 9, 1880			3.46
6	J. R. D. Kutts	"	"	Aug. 23, 1880	112	514	Aug. 27, 1880			2.83
7	" " "	"	"	Aug. 31, 1880	114	245	Nov. 17, 1880			
8	Caroline Longstreet	"	"					BA(3600 Sq.ft b'ld with 8, since sold).	39750	
									-10000	
9	Elias S. Shuman	"	"	Nov. 26, 1880	114	242	Nov. 27, 1880		29500	
10	William Donkel	"	"	Aug. 4, 1880	112	546	Aug. 19, 1880			1.26
11	" "	"	"	Aug. 23, 1880	112	582	Aug. 27, 1880			1.80
12	Frederick Keller	"	"	July 19, 1880	112	502	Aug. 9, 1880			3.70
13	John Lencot	"	"	Aug. 21, 1880	114	9	Sept. 7, 1880			1.42
14	Isaac Person	"	"	July 19, 1880	112	472	Aug. 9, 1880			3.02
15	Aaron Meyers	"	"	July 19, 1880	112	486	Aug. 9, 1880			3.17
16	John Gow	"	"	July 19, 1880	112	516	Aug. 9, 1880			2.98
17	Same Deed as Parcel #15									3.09
18	Tice A. Stewart, et al	C.M.& N.W.Ry.Co.	W.D.	May 26, 1881	114	523	May 31, 1881			1.09
19	Edw. Donkel	C.& T.	"	July 19, 1880	112	524	Aug. 9, 1880		5680	
20	Same Deed as Parcel #10									7.53
21	Same Deed as Parcel #18									

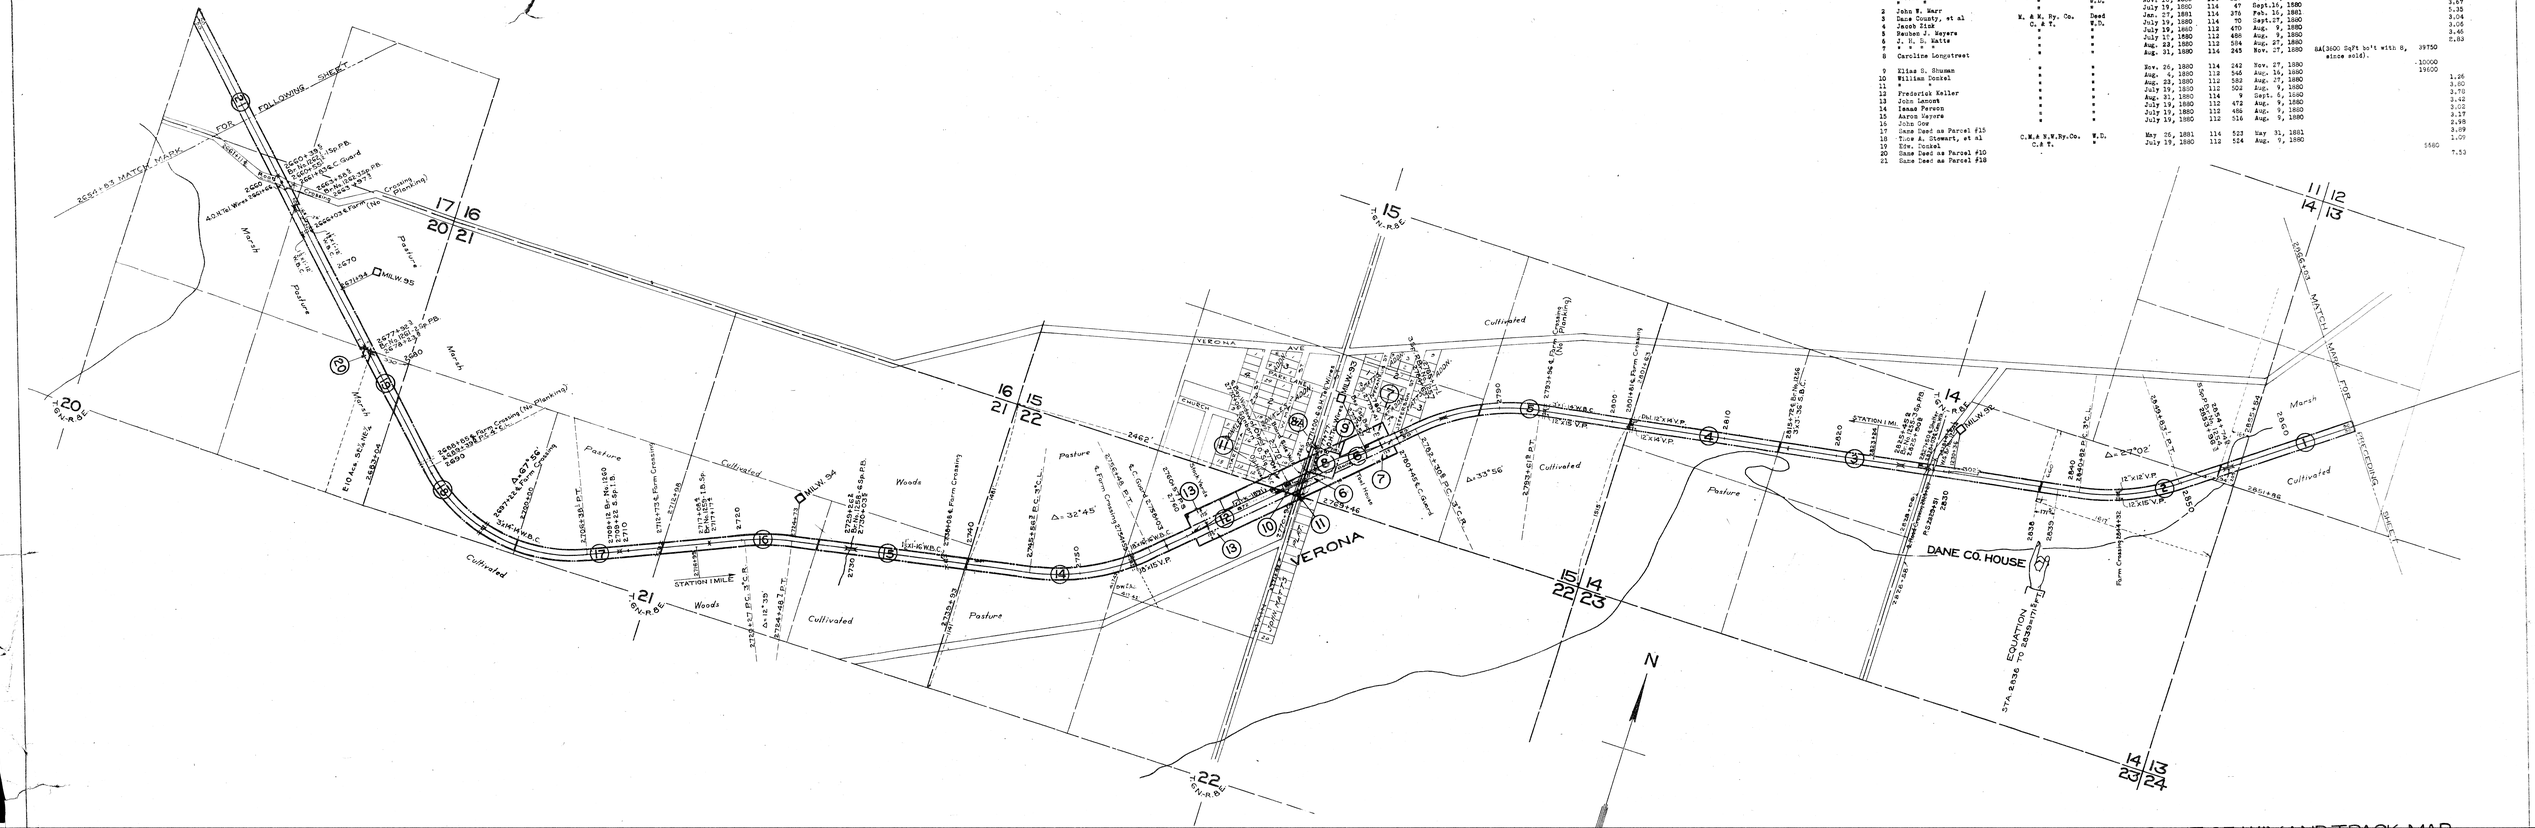

Sheet No. 3 of 16 Primary sheets
and ... supplemental sheets
of C.&N.W.RY from survey
station 2666+03 to survey station 2654+83

Valuation Engineer

RIGHT OF WAY AND TRACK MAP
CHICAGO AND NORTH-WESTERN RAILWAY
OPERATED BY THE
C.&N.W.RY. CO.
MADISON DIVISION
MADISON, WIS. to MONTFORT, WIS.
STA. 2666+03 TO STA. 2654+83.
SCALE 1-IN. = 400 FT. JUNE 30, 1917.
OFFICE OF CHIEF ENGINEER
CHICAGO, ILL.

WIS. V.-27 3

PLATTED - B.B.N. - NOV. 1916.
CHAINING NOTES - F.W.C. - DEC. 5, 1916.
TRACED - G.T.I. - DEC. 18, 1916.
CHECKED - B.B.N. - DEC. 26, 1916.