


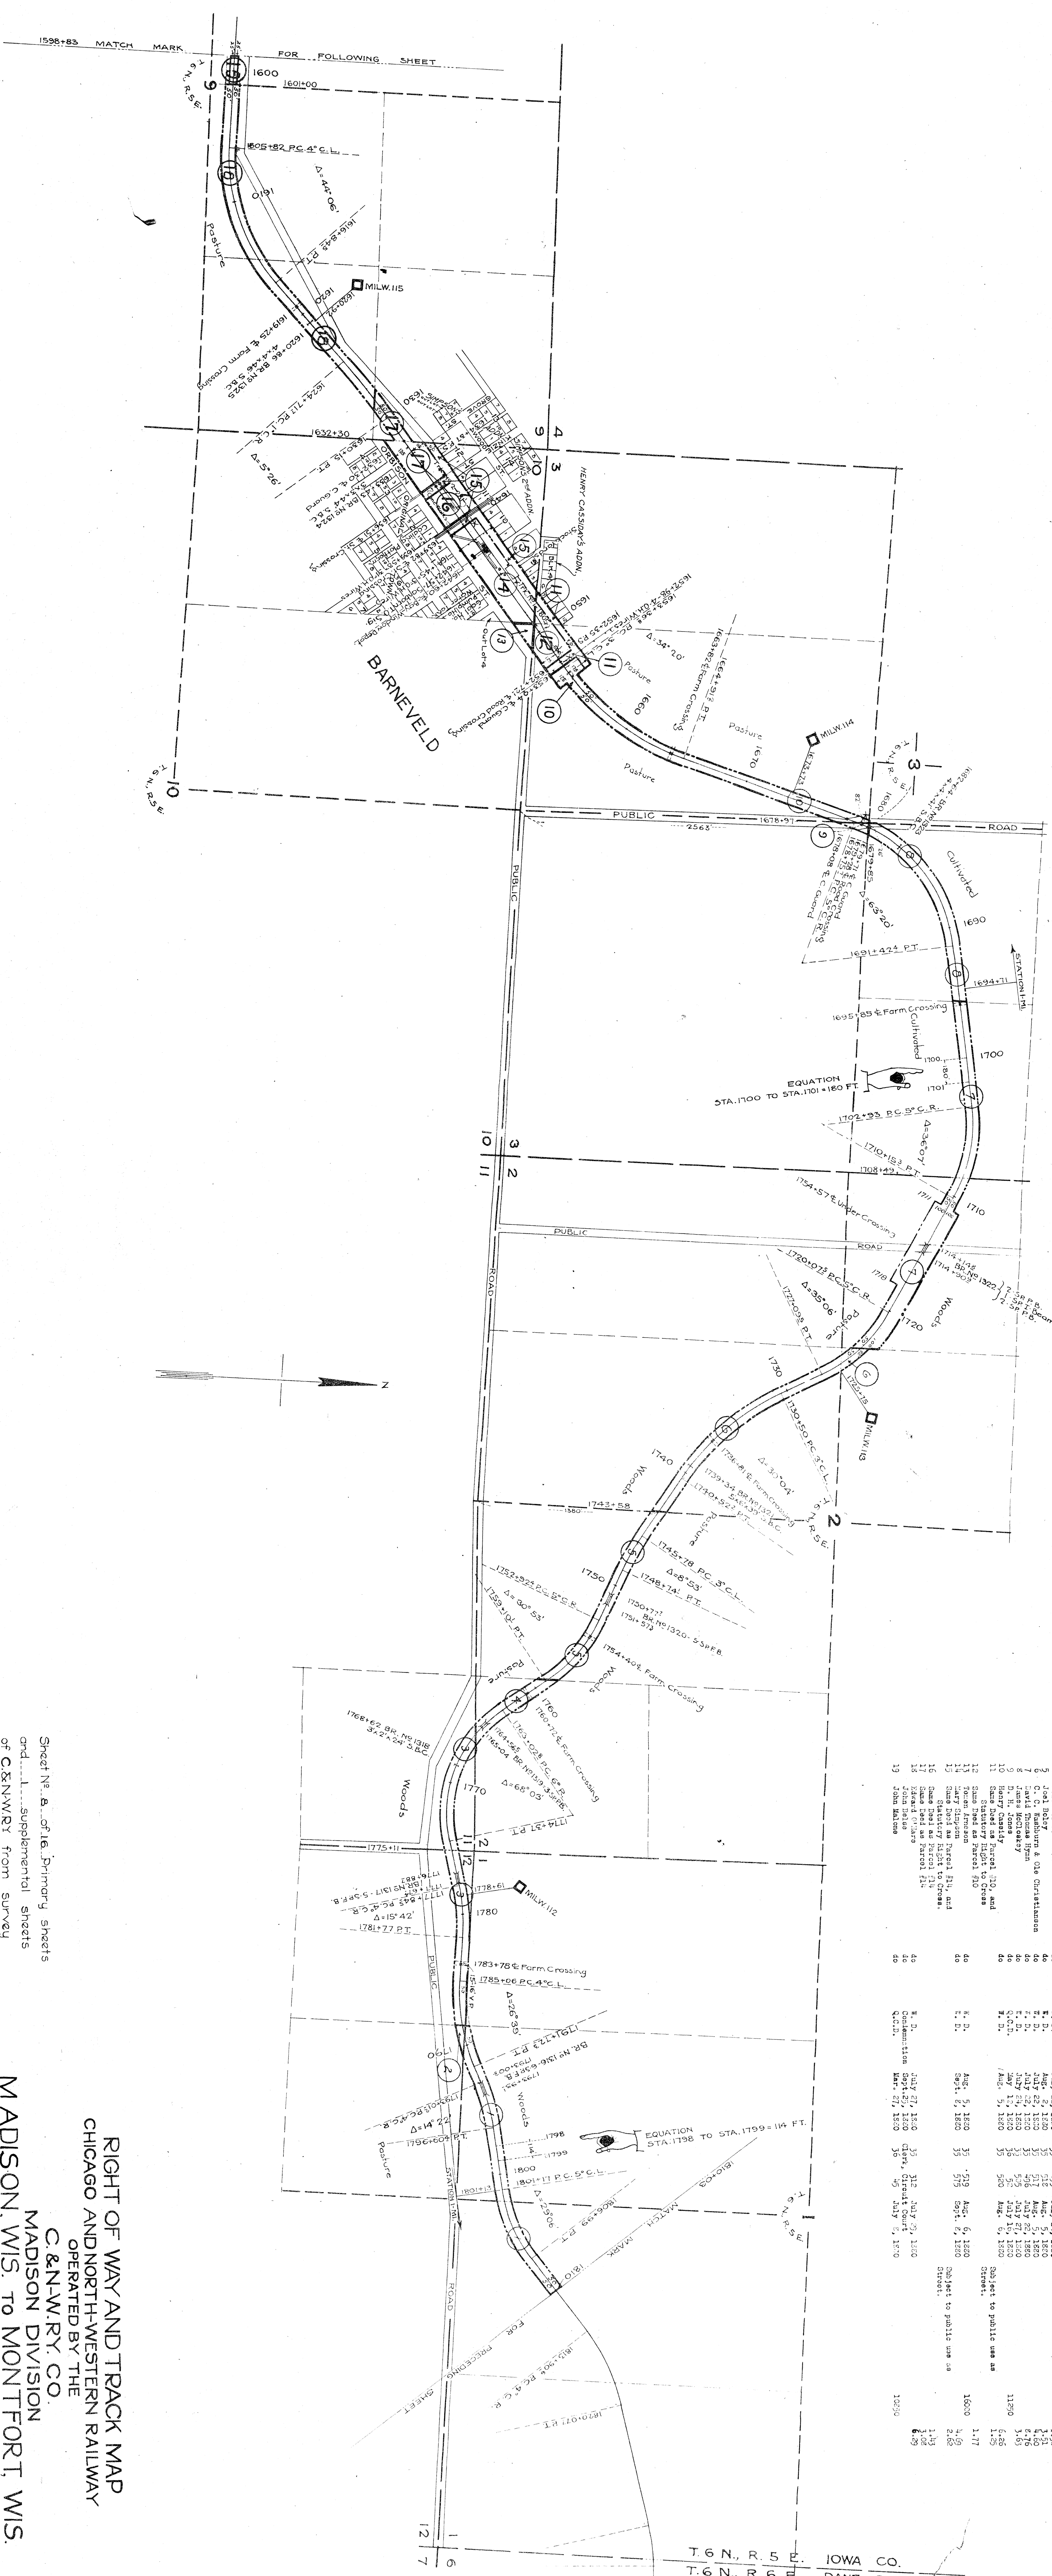

NO.	SECTION	DATE	RECORD	REMARKS	AREA
RIGHT OF WAY AND TRACK MAP
CHICAGO AND NORTH-WESTERN RAILWAY
OPERATED BY THE
C. & N. W. RY. CO.
MADISON DIVISION
MADISON, WIS. TO MONTFORT, WIS.
STA. 180+00 TO STA. 1598+83
SCALE 1"=400 FT.
JUNE 30, 1917
OFFICE OF CHIEF ENGINEER
CHICAGO, ILL.