


Printed: 8.8N Dec. 1916
Checked: 8.8N Dec. 1916
Created: 8.8N Dec. 1916



NO.	NAME	DATE	RECORD	REMARKS
1	Richard Stevens, et al	July 8, 1880	35	July 8, 1880
2	Charles S. Weston	July 8, 1880	35	July 8, 1880
3	High Hattie	July 8, 1880	35	July 8, 1880
4	Charles C. Weston	July 8, 1880	35	July 8, 1880
5	John F. Baker	July 8, 1880	35	July 8, 1880
6	John Westbrook, et al	July 8, 1880	35	July 8, 1880
7	James Baker	July 8, 1880	35	July 8, 1880
8	James Baker	July 8, 1880	35	July 8, 1880
9	James Baker	July 8, 1880	35	July 8, 1880
10	James Baker	July 8, 1880	35	July 8, 1880
11	James Baker	July 8, 1880	35	July 8, 1880

RIGHT OF WAY AND TRACK MAP
CHICAGO AND NORTH-WESTERN RAILWAY
OPERATED BY THE
C. & N. W. RY. CO.
MADISON DIVISION
MADISON, WIS. TO MONTFORT, WIS.
STA. 495+13 TO STA. 283+93.

Sheet No. 14, of 16, Primary sheets
and supplemental sheets
of C. & N. W. RY. from survey
station 495+13 to survey station 283+93
Scale 1 in. = 400 ft.
JUNE 30, 1917
OFFICE OF CHIEF ENGINEER
CHICAGO, ILL.