Wisconsin V. - 28. La Fayette County - Sheet 3.

No.	GRANTOR	GRANTEE	INSTRUMENT	DATE	Book	Page	Date	REMARKS	AREA Sq.Ft.	AREA Ac.
1	Richard Buxton	C&N RR.Co.	W. D.	June 7, 1860	26	231	June 15, 1860			1.77
2	Joseph Hurley, et al	do	W. D.	June 3, 1860	26	233	June 15, 1860			1.41
3	Possessory Title							Held by adverse possession since 1874.	16700	
	Patrick Whaley	C&SW RR.Co.	Agreement	Aug. 1874						
4	James Atkinson,'s Heirs	C&N RR.Co.	W. D.	June 3, 1860	26	228	June 15, 1860			2.33
5	Henry Willey	do	W. D.	July 2, 1860	26	273	July 27, 1860		31000	
6	James Nicholas	do	W. D.	June 3, 1860	26	234	June 15, 1860		15500	
7	Henry Willey	C&NW Ry.Co.	Easement	May 24, 1911	Not Recorded				19656	
8	Vinegar Hill Zinc Co.	do	Easement	Dec. 9, 1915	"	"			5400	
9	Vinegar Hill Zinc Co.	do	Easement	June 13, 1913	"	"			4050	
10	Same Deed as Parcel #5									1.84
11	Henry Willey	C&NW Ry.Co.	Condemnation	May 15, 1854	Clerk, Circuit Court				22900	
12	Bridget Toomey, Widow.	C&N RR.Co.	W. D.	June 17, 1860	26	266	July 10, 1860		36750	
13	Bridget Toomey	C&NW Ry.Co.	Condemnation	May 15, 1854	Clerk, Circuit Court				36750	
14	Same Deed as Parcel #6								33450	
15	James Nicholas	C&NW Ry.Co.	W. D.	Jan. 18, 1854	32	16	Feb. 7, 1854		33862	
16	Same Deed as Parcel #6								33100	
	William Thomas	C&N RR.Co.	W. D.	June 7, 1860	26	236	June 15, 1860			
17	Same Condemnation as Parcel #11								14000	
18	Richard Pearce	C&N RR.Co.	W. D.	June 2, 1860	26	232	June 15, 1860			1.55
			GRANT		COUNTY					
19	George Bray	C&N RR.Co.	W. D.	June 1, 1860	19	175	June 15, 1860			4.52
	George Bray	C&NW Ry. Co.	W. D.	Jan. 17, 1884	101	379	Mar. 10, 1884			
20	John Willey	C&NW Ry.Co.	W. D.	Aug. 8, 1862	98	100	Sept.11, 1862			1.56
	John Willey	C&NW Ry.Co.	Condemnation	May 15, 1854	Clerk, Circuit Court					
21	Michael Kilbride	C&N RR.Co.	W. D.	June 16, 1860	91	155	July 12, 1860			3.03
22	Joseph Hadfield	C&SW Ry.Co.	W. D.	Jan. 20, 1874	121	294	Feb. 4, 1874		7361	
23	Michael Kilbride	C&NW Ry.Co.	Condemnation	May 15, 1854	Clerk, Circuit Court					1.76
24	Thos. Canfield	C&N RR.Co.	W. D.	July 19, 1860	91	172	July 27, 1860		21800	

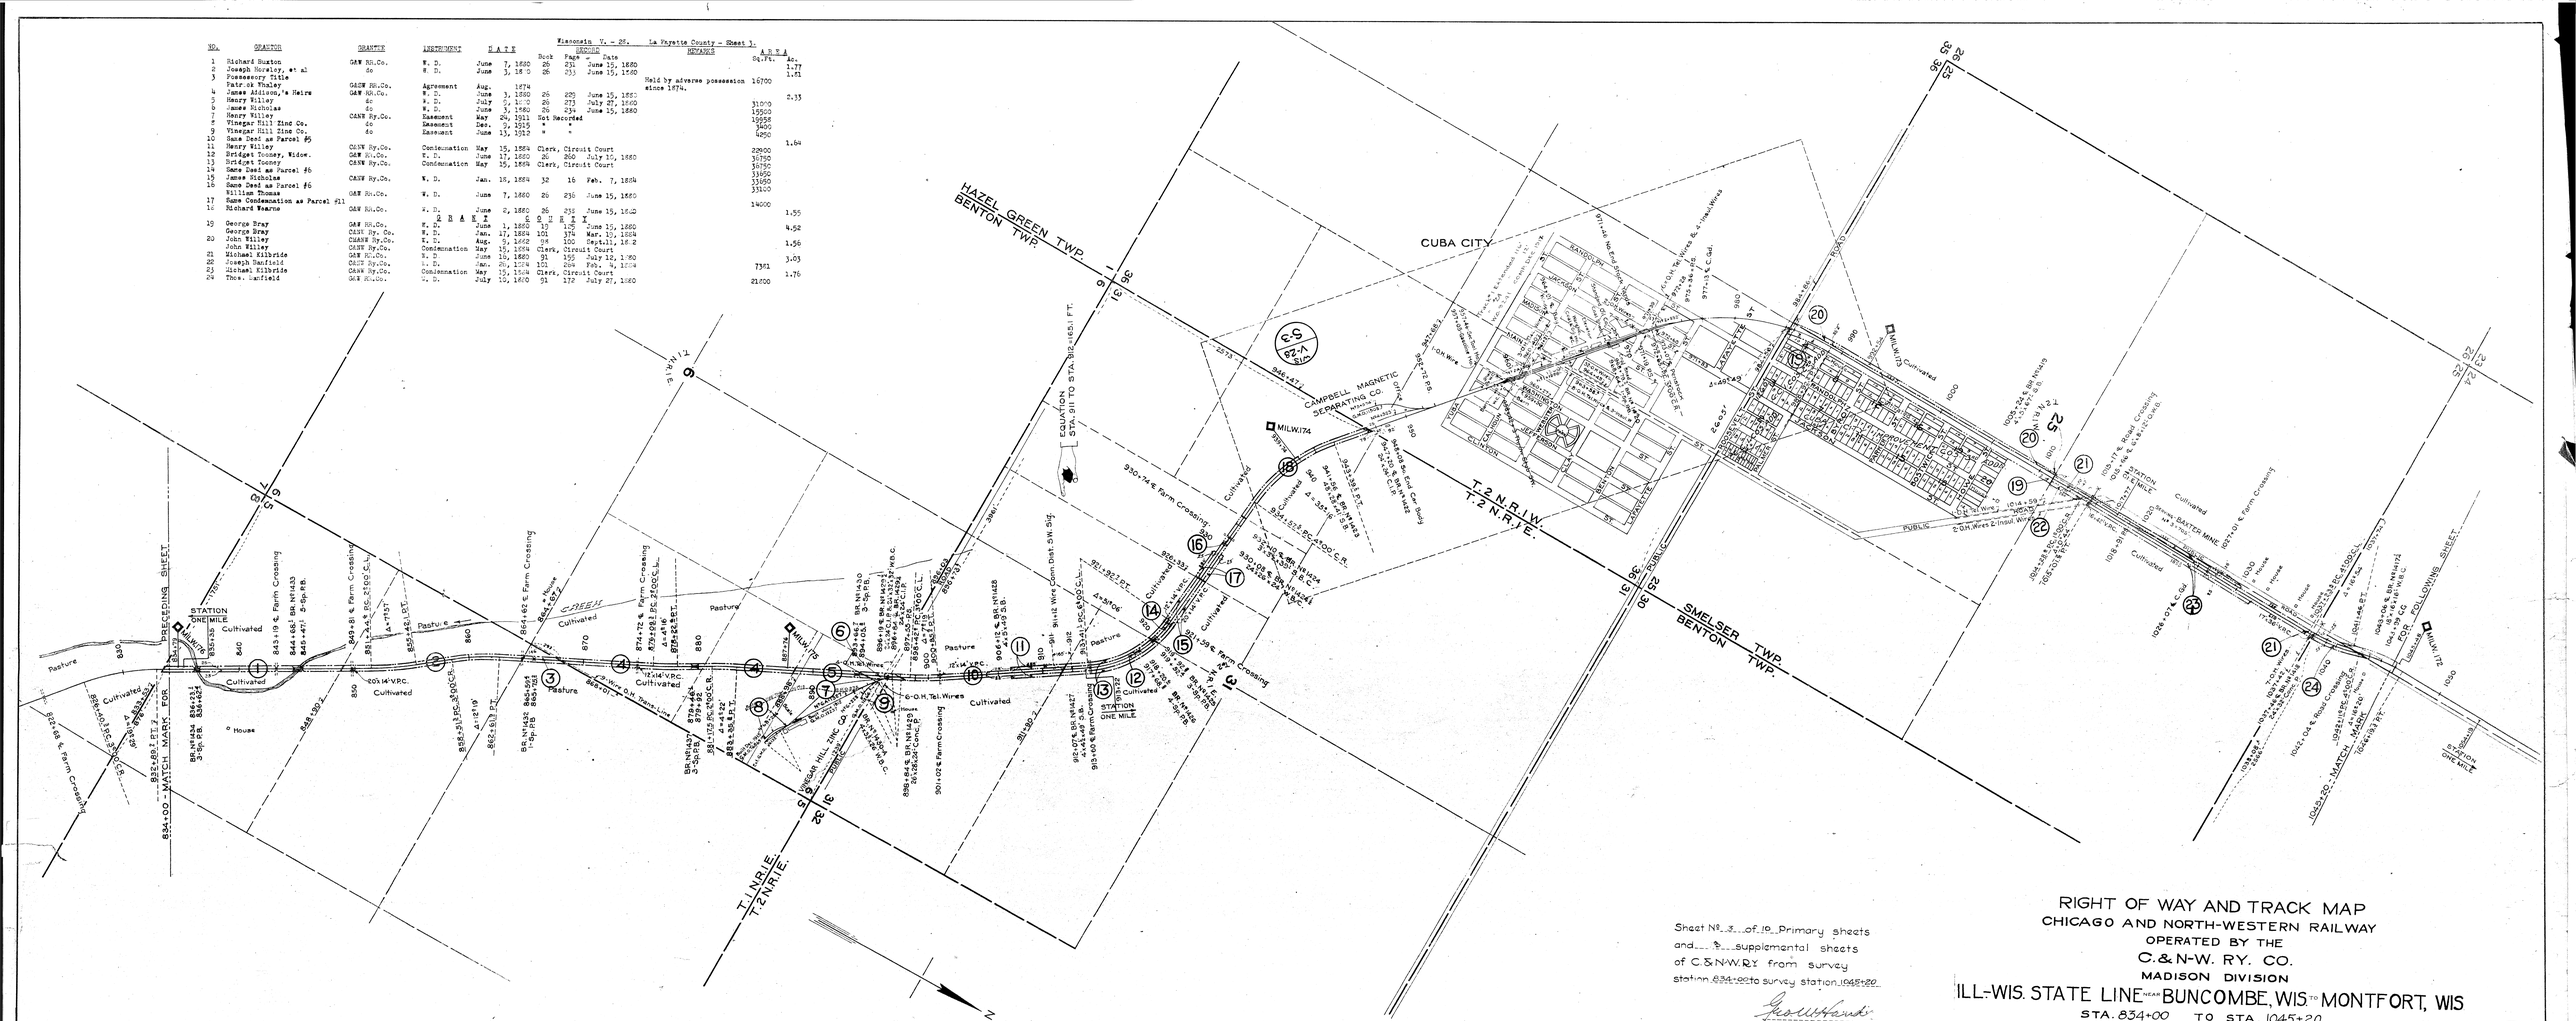

RIGHT OF WAY AND TRACK MAP
CHICAGO AND NORTH-WESTERN RAILWAY
OPERATED BY THE
C.&N-W. RY. CO.
MADISON DIVISION
ILL-WIS. STATE LINE NEAR BUNCOMBE, WIS. TO MONTFORT, WIS
STA. 834+00 TO STA. 1045+20
SCALE 1-IN = 400 FT. JUNE 30, 1917.
OFFICE OF CHIEF ENGINEER
CHICAGO, ILL.

WIS. V-28 3

Platted - R.A.W. May 11, 1917
Traced - A.C.K. June 27, 1917
Checked - T.B.W. July 16, 1917