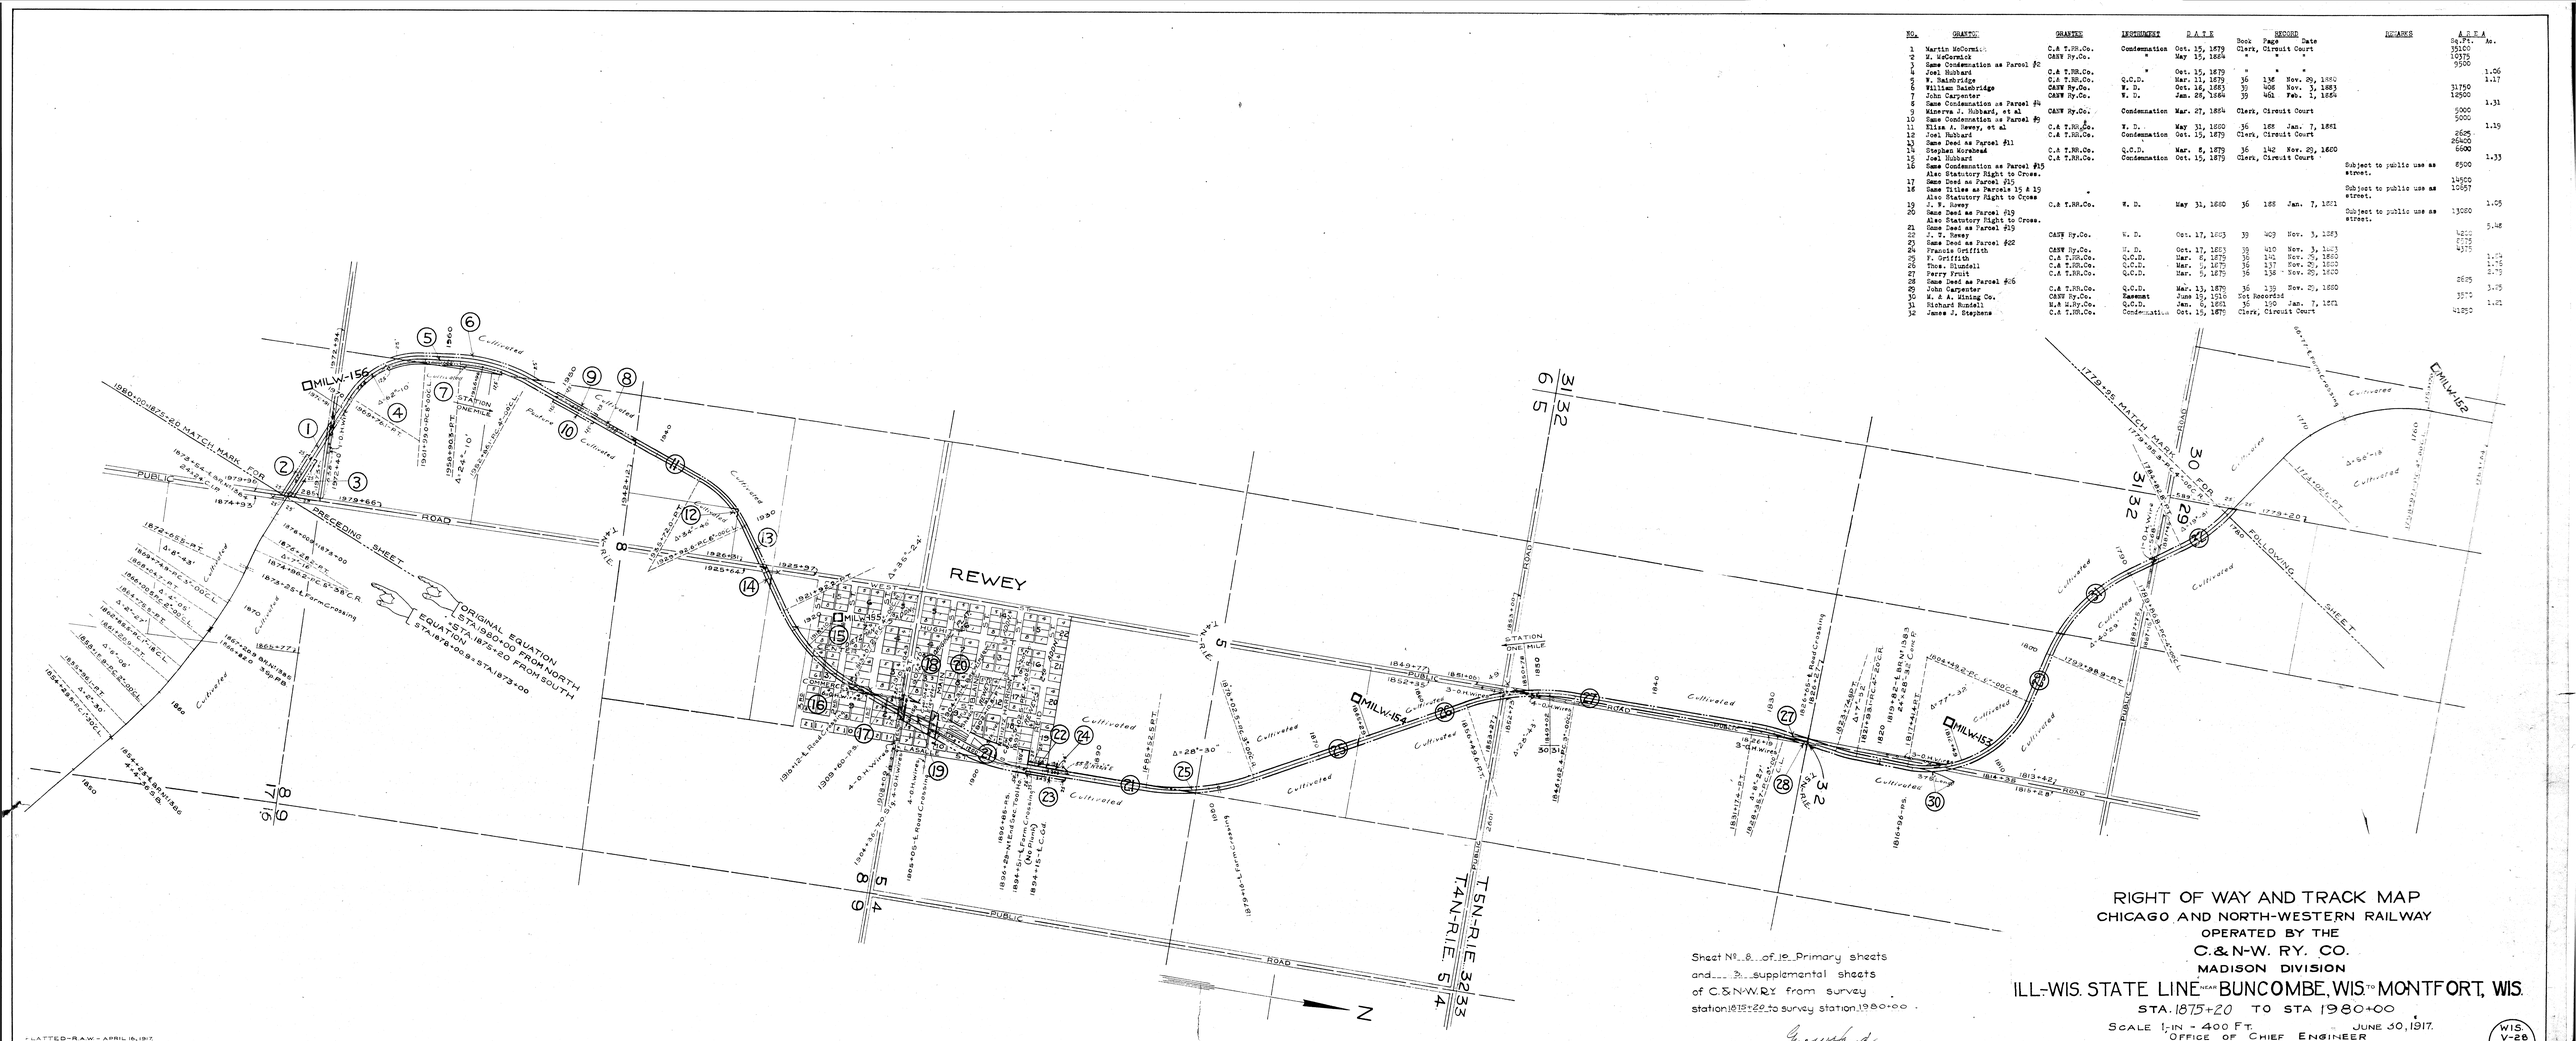

No.	GRANTOR	GRANTEE	INSTRUMENT	DATE	RECORD Book	Page	Date	REMARKS	AREA Sq.Ft.	Ac.
1	Martin McCormick	C.& T.RR.Co.	Condemnation	Oct. 15, 1879	Clerk, Circuit Court				35100	
2	W. McCormick	C&NW Ry.Co.	"	May 15, 1884	"	"	"		10375	
3	Same Condemnation as Parcel #2								9500	
4	Joel Hubbard	C.& T.RR.Co.	"	Oct. 15, 1879	"	"	"			1.06
5	W. Bainbridge	C.& T.RR.Co.	Q.C.D.	Mar. 11, 1879	36	134	Nov. 29, 1880			1.17
6	William Bainbridge	C&NW Ry.Co.	W. D.	Oct. 16, 1861	33	406	Nov. 3, 1863		31750	
7	John Carpenter	C&NW Ry.Co.	W. D.	Jan. 25, 1866	39	461	Feb. 1, 1866		18500	
8	Same Condemnation as Parcel #4									1.31
9	Minerva J. Hubbard, et al	C&NW Ry.Co.	Condemnation	Mar. 27, 1854	Clerk, Circuit Court				5000	
10	Same Condemnation as Parcel #9								5000	
11	Elias A. Rewey, et al	C.& T.RR.Co.	W. D.	May 31, 1860	36	168	Jan. 7, 1861			1.39
12	Joel Hubbard	C.& T.RR.Co.	Condemnation	Oct. 15, 1879	Clerk, Circuit Court				2625	
13	Same Deed as Parcel #11								26250	
14	Stephen Morehead	C.& T.RR.Co.	Q.C.D.	Mar. 8, 1879	36	142	Nov. 29, 1860		6000	
15	Joel Hubbard	C.& T.RR.Co.	Condemnation	Oct. 15, 1879	Clerk, Circuit Court					1.33
16	Same Condemnation as Parcel #15 Also Statutory Right to Cross.							Subject to public use as street.	6500	
17	Same Deed as Parcel #15								14500	
18	Same Titles as Parcels 15 & 19 Also Statutory Right to Cross	"						Subject to public use as street.	10857	
19	J. R. Rewey	C.& T.RR.Co.	W. D.	May 31, 1860	36	168	Jan. 7, 1861			1.05
20	Same Deed as Parcel #19 Also Statutory Right to Cross.							Subject to public use as street.	13000	
21	Same Deed as Parcel #19									5.48
22	J. R. Rewey	C&NW Ry.Co.	W. D.	Oct. 17, 1863	33	409	Nov. 3, 1863		4200	
23	Same Deed as Parcel #22								27375	
24	Francis Griffith	C&NW Ry.Co.	W. D.	Oct. 17, 1863	33	410	Nov. 3, 1863		4375	
25	F. Griffith	C.& T.RR.Co.	Q.C.D.	Mar. 6, 1879	36	141	Nov. 29, 1860			1.41
26	Thos. Blundell	C.& T.RR.Co.	Q.C.D.	Mar. 7, 1879	36	137	Nov. 29, 1860			1.75
27	Perry Fruit	C.& T.RR.Co.	Q.C.D.	Mar. 7, 1879	36	138	Nov. 29, 1860			2.73
28	Same Deed as Parcel #26								2625	
29	John Carpenter	C.& T.RR.Co.	Q.C.D.	Mar. 13, 1879	36	139	Nov. 29, 1860			3.75
30	M. & A. Mining Co.	C&NW Ry.Co.	Easement	June 19, 1916	Not Recorded				3570	
31	Richard Rundall	C.& T.RR.Co.	Q.C.D.	Jan. 6, 1861	36	170	Jan. 7, 1861			1.21
32	James J. Stephens	C.& T.RR.Co.	Condemnation	Oct. 15, 1879	Clerk, Circuit Court				41250	

PLATTED-R.W.-APRIL 16, 1917.
CHAINING NOTES-
TRACED-A.H.-JUNE 4, 1917.
CHECKED-S.K.T.-JUNE 15, 1917.

Sheet No. 8 of 19 Primary sheets
and ... supplemental sheets
of C.& N.W.RY. from survey
station 1815+29 to survey station 1980+00.

Geo. Woodard
Valuation Engineer.

RIGHT OF WAY AND TRACK MAP
CHICAGO AND NORTH-WESTERN RAILWAY
OPERATED BY THE
C.& N-W. RY. CO.
MADISON DIVISION
ILL-WIS. STATE LINE NEAR BUNCOMBE, WIS. TO MONTFORT, WIS.
STA. 1875+20 TO STA 1980+00
SCALE 1-IN - 400 FT. JUNE 30, 1917.
OFFICE OF CHIEF ENGINEER
CHICAGO, ILL.

WIS V-26 8