NO.	GRANTOR	GRANTEE	INSTRUMENT	DATE	RECORD Book	RECORD Page	RECORD Date	REMARKS	AREA Sq.Ft.	AREA Ac.
1	Elisha Carrington	C.& T. RR.	W. D.	Sept. 3, 1880	35	569	Sept. 4, 1880			1.9
2	Oliver P. David & Sarah A. David	do	Q.C.D.	Feb. 21, 1879	36	159	Jan. 7, 1881		4350	
3	George W. Eastman	do	W. D.	Aug. 19, 1880	35	537	Aug. 21, 1880			3.94
4	Elisha Carrington	do	W. D.	Sept. 3, 1880	35	570	Sept. 4, 1880			2.49
			GRANT	COUNTY						
5	D. M. Billings	do	Q.C.D.	May 15, 1878	Not recorded					1.64
	John Stevens	do	Condemnation	Jan. 4, 1881	Clerk, Circuit Court					
6	John Stevens	do	Condemnation	Jan. 4, 1881	Clerk, Circuit Court					1.10
7	Gilbert Barrie	do	Condemnation	Jan. 4, 1881	Clerk, Circuit Court					1.94
	Also same deed as Parcel #5									
8	John Stephens	do	Condemnation	Sept. 28, 1878	Clerk, Circuit Court					1.50
9	J. Jeffrey	do	do	Sept. 28, 1878	"	"	"			3.08

STA. EQUATION 1243 TO 1245+61 FT.
1233+95 P.C. 3° C.L.
Δ=9°13'
1236+12 P.T.
1237+58 P.C. 6° 5.8
Δ=30°08'
1242+50 P.T.
1240
1244+99 P.C. 3° C.L.
Δ=42°19'
1249+42
1250
1259+10 P.T.
1260
1262+40 MATCH MARK FOR FOLLOWING SHEET
1263+40
1263+70 Farm Crossing
1270
1276+23
1279+94 P.C. 6° C.R.
Δ=72°00'
1281+94 P.T.
STATION ONE MILE
1280
1281+91
MILW. 147
1284+27
1290
1293+30
1468
1295+65 Farm Crossing
Δ=47°45'
1300
1300+66
1301+00 P.T.
YARD LIMITS
1310
1311+20 P.C. 5°30' C.L.
Δ=21°54'
1315+18 P.T.
1318+56 P.C. 6° C.L.
1320
Δ=26°49'
1320+66 P.S.
1324+50
1324+58 P.S.
Parcel No. 5 See Sheet No. 19
1330
MILW. 146
MONTFORT
STATION ONE MILE
4 Stall Rd. Hse.
1340
1344+42 P.S.
1347+77 P.S.
1350
1351+17
1361+44
1360
1365+82
1366+23 Farm Crossing
Δ=64°12'
1370
Road Crossing 1379+43
End Sub. Div. Wis. V.29 Beginning Sub. Div. Wis. V.28
1380
1384+33
1388+75
1390
1400
1410
1420
Sub. Div. Wis. V.27
To Galena
MONTFORT JCT.
GRANT CO.
IOWA CO.
4TH PRINCIPAL MERIDIAN
T.6N.-R.1W.
T.6N.-R.1E.
T.6N.-R.1W.
PUBLIC ROAD
Cultivated
N
22 23 27 26
23 24 26 25
24 19 25 30
26
25
30
1
2
3
4
5
6
7
8
9

INDEX MAP - SCALE 1"=1 MILE

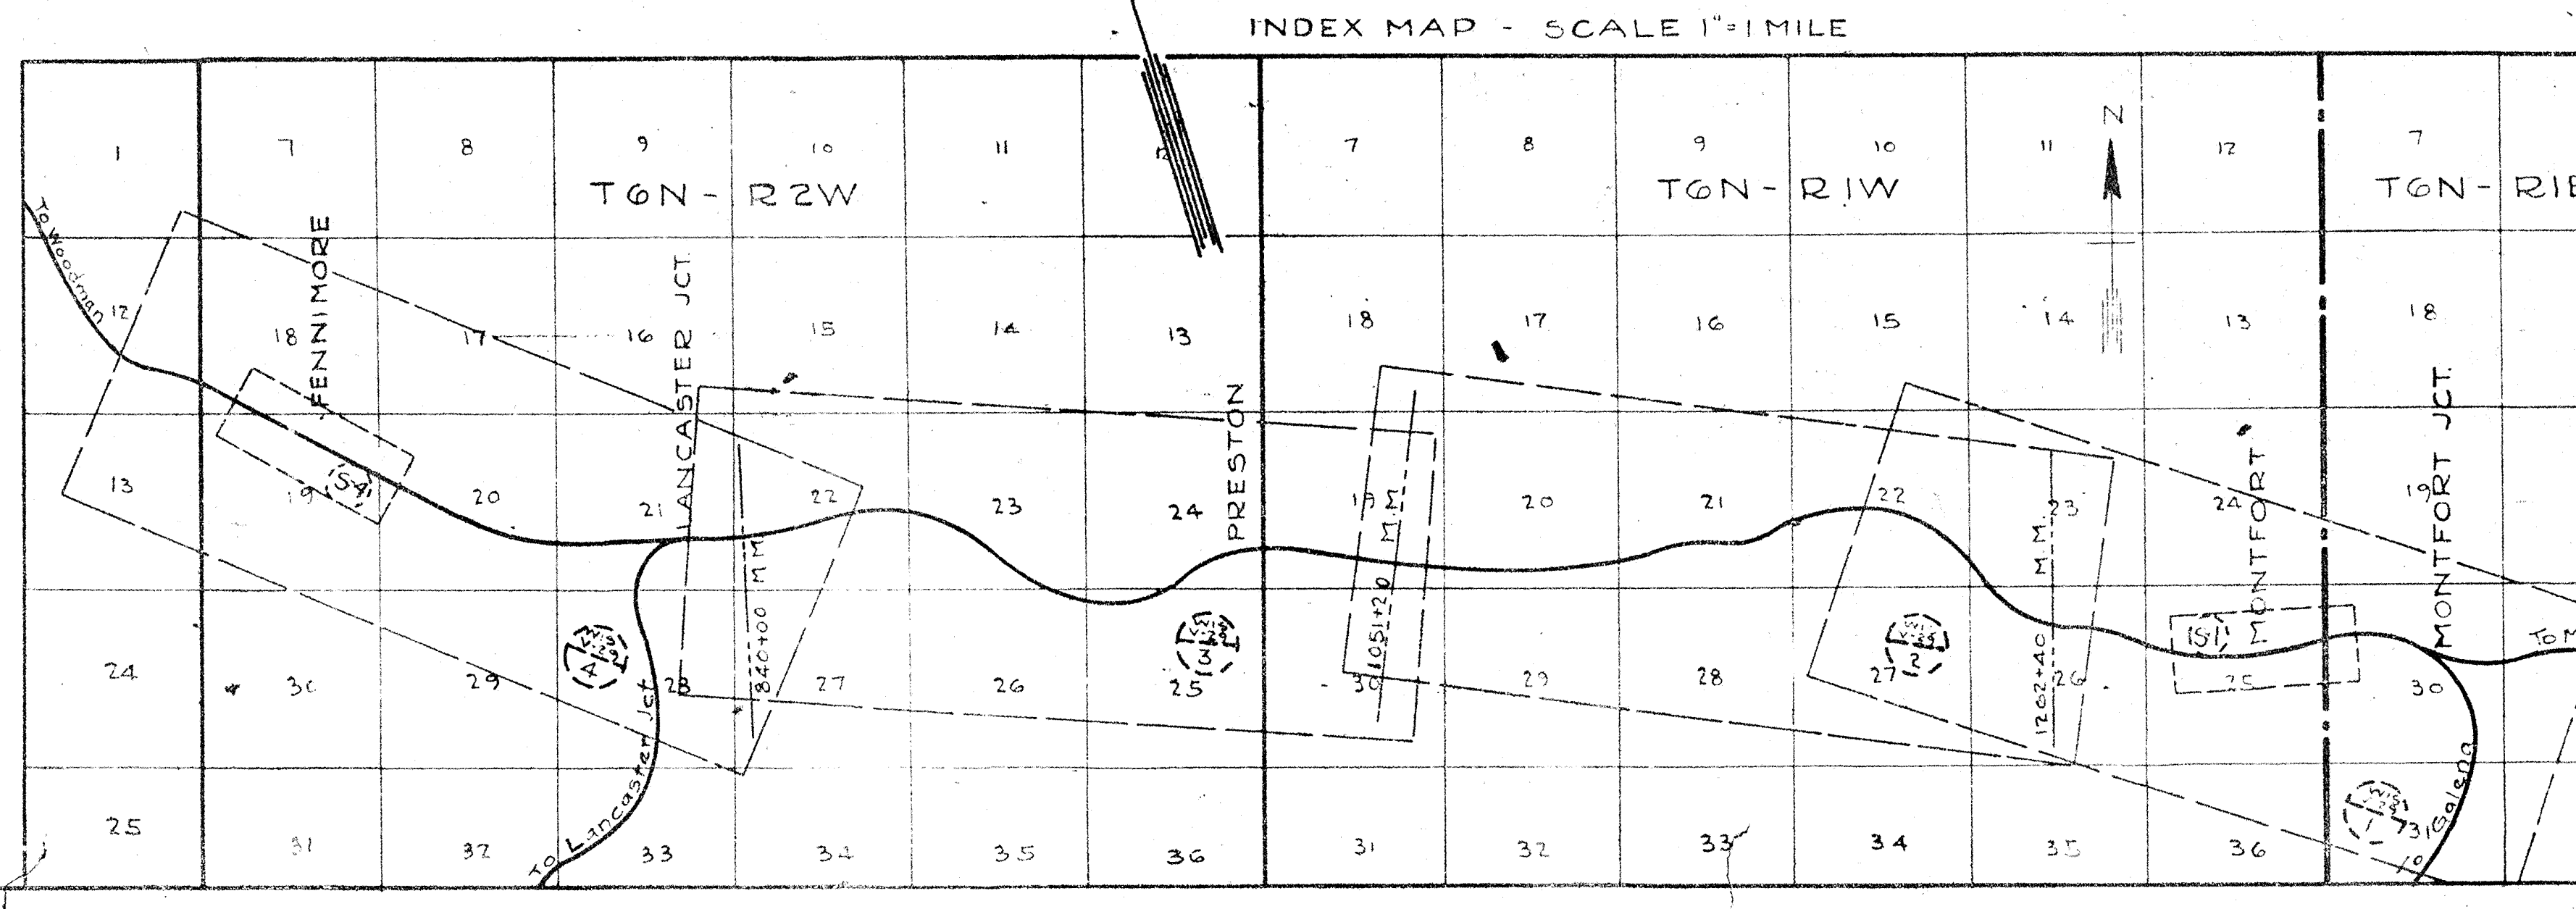
T6N-R2W
T6N-R1W
T6N-R1E
FENNIMORE
LANCASTER JCT
PRESTON
MONTFORT
MONTFORT JCT
N
to Madison

State of Illinois
County of Cook

I, the undersigned, officer of the Chicago and North Western Railway do hereby certify that this is a correct map in a series of 4 primary sheets and 2 supplemental sheets of said railway from survey station 679+72 to survey station 1388+75, Madison Division, State of Wisconsin prepared from the records of said company.

Correct Geo. W. Hand
Valuation Engineer

W. H. Finley
Chief Engineer

Subscribed and sworn to before me, this 26 day of December 1917.

Howard S. Larimer
Notary Public in and for the
County of Cook
State of Illinois

My commission expires April-27- 1921.

RIGHT OF WAY AND TRACK MAP
CHICAGO AND NORTH-WESTERN RAILWAY
OPERATED BY THE
C.&N-W.RY. CO.
MADISON DIVISION
MONTFORT, WIS. TO FENNIMORE, WIS
STA. 1262+40 TO STA. 1388+75
SCALE 1-IN.=400FT. JUNE 30, 1917.
OFFICE OF CHIEF ENGINEER
CHICAGO, ILL.

WIS. V-29
1

PLATTED - B.E.N. - DEC. , 1916.
CHAINING NOTES - F.W.C. - DEC. 28, 1916.
TRACED - C.T. - JAN. 15, 1917.
CHECKED - B.E.N. - JAN. 19, 1917.