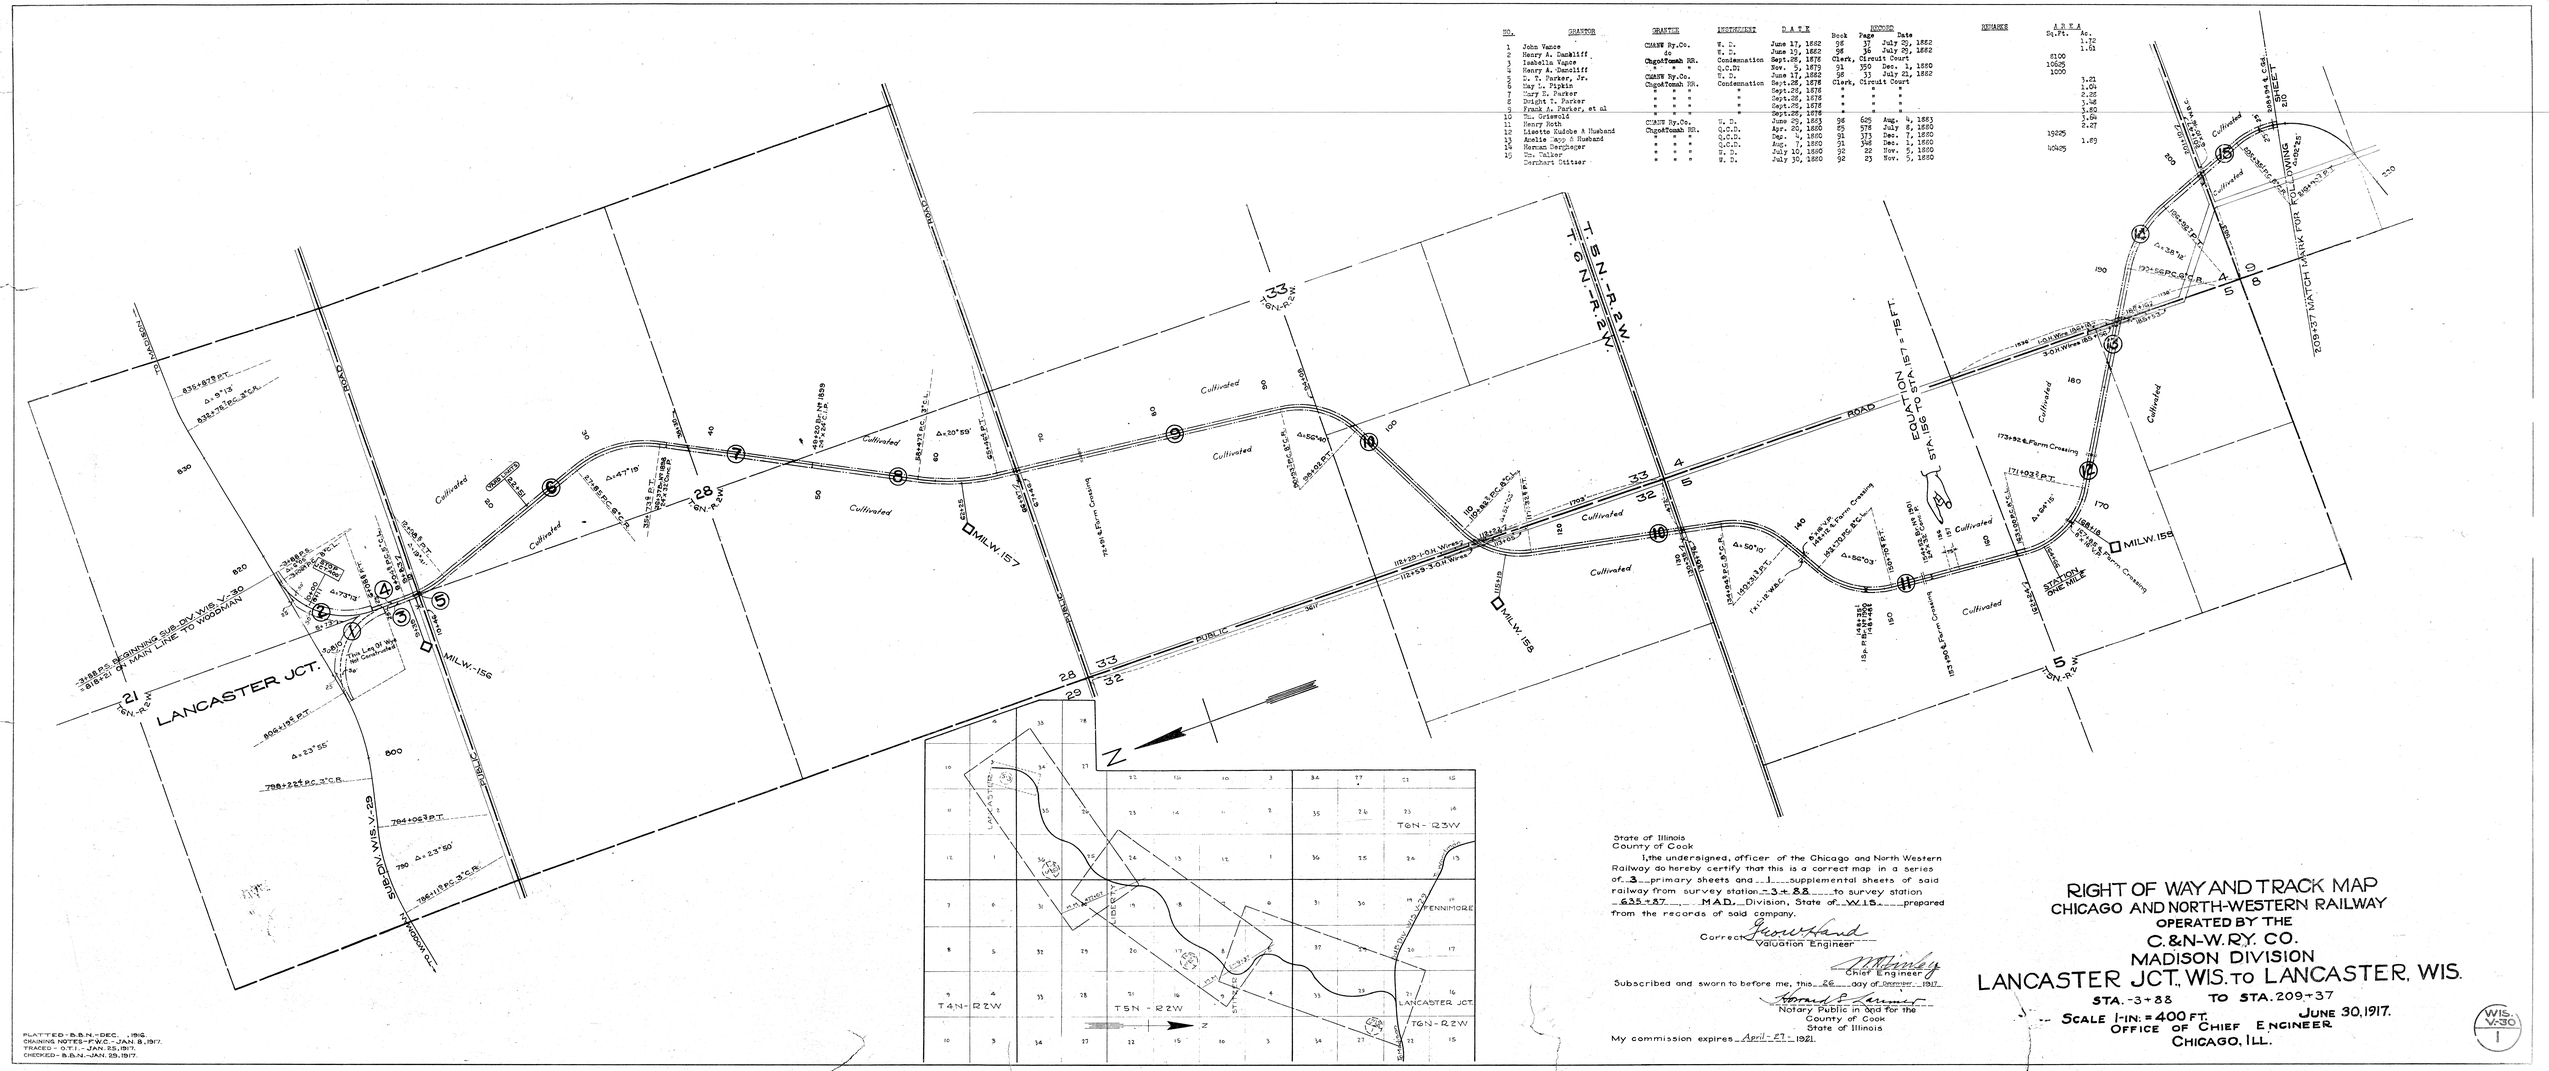
LANCASTER JCT.
T6N-R2W
T5N-R2W
T5N-R3W
T4N-R2W
T4N-R3W
LANCASTER ROAD
PUBLIC ROAD
SUBDIV. W.I.S.V-29
MILW.156
MILW.157
MILW.158
FENNIMORE
LANCASTER JCT.
Cultivated
Farm Crossing
3-O.H.Wires
1-O.H.Wire
