


NO.	REMARKS	DATE	RECORD	DATE	RECORD	DATE	RECORD
1	Initial Survey	The City of Chicago	Dec. 1, 1880	1880	1880	1880	1880
2	Final Survey	Dec. 1, 1880	1880	1880	1880	1880	1880
3	Final Survey	Dec. 1, 1880	1880	1880	1880	1880	1880


RIGHT OF WAY AND TRACK MAP
 CHICAGO AND NORTH-WESTERN RAILWAY
 OPERATED BY THE
 C. & N.W. RY. CO.
 MADISON DIVISION
 FENNIMORE, WIS. TO WOODMAN, WIS.
 STA. 303+46 TO STA. 518+22
 SCALE 1 IN. = 400 FT.
 OFFICE OF CHIEF ENGINEER
 CHICAGO, ILL.
 JUNE 30, 1917.
 SHEET NO. 2 OF 4. Primary sheets
 and supplemental sheets
 of C. & N.W. RY. from survey
 station 303+46 to survey station 518+22.
 Valuation Engineer.