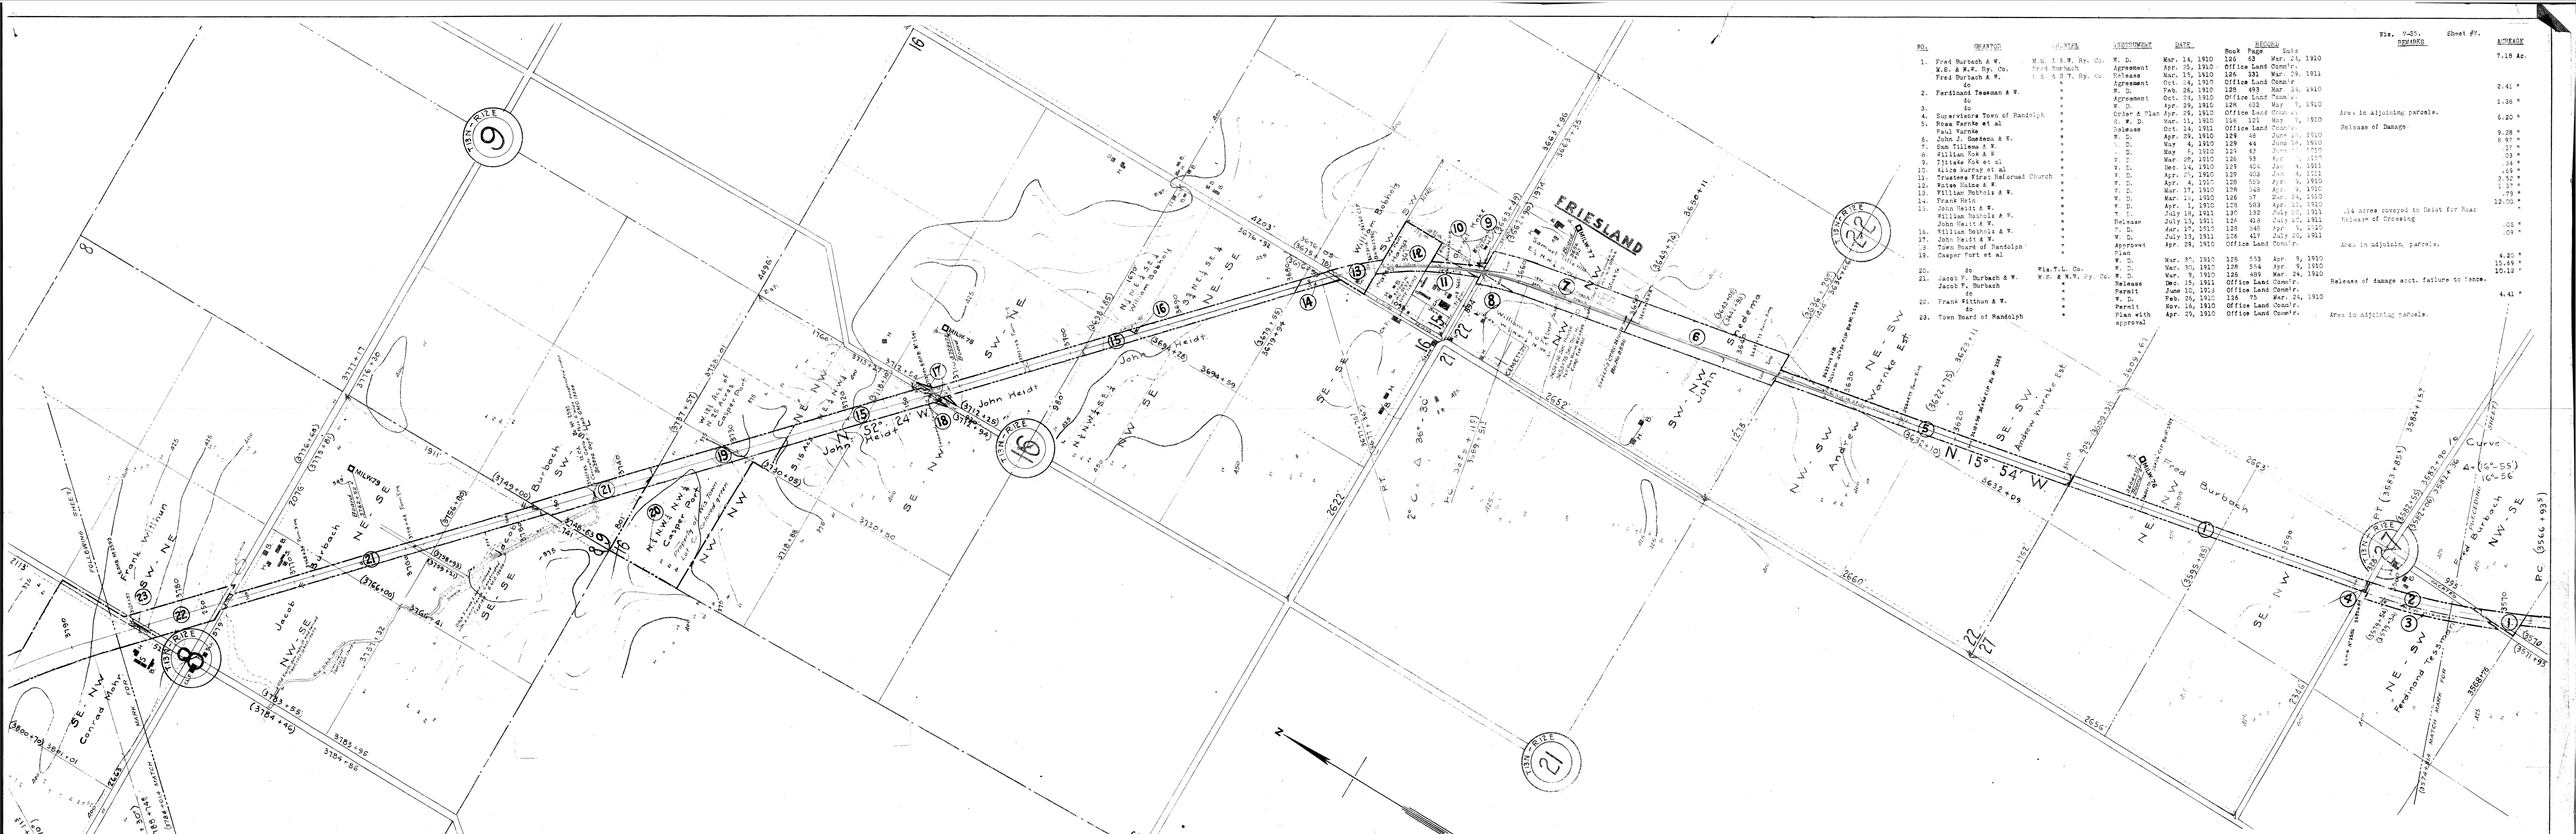

Wis. V-35. Sheet #7.

NO.	GRANTOR	GRANTEE	INSTRUMENT	DATE	RECORDED Book	Page	Date	REMARKS	ACREAGE
1.	Fred Burbach & W.	Wis. & N.W. Ry. Co.	W. D.	Mar. 14, 1910	126	63	Mar. 24, 1910		7.18 Ac.
	W.S. & N.W. Ry. Co.	Fred Burbach	Agreement	Apr. 15, 1910	Office Land Comm'r.				
	Fred Burbach & W.	C.St.P.M. & O. Ry. Co.	Release	Mar. 15, 1910	126	331	Mar. 29, 1911		
	do	"	Agreement	Oct. 24, 1910	Office Land Comm'r.				
2.	Ferdinand Tessman & W.	"	W. D.	Feb. 26, 1910	128	493	Mar. 24, 1910		2.41 *
	do	"	Agreement	Oct. 26, 1910	Office Land Comm'r.				1.38 *
3.	do	"	W. D.	Apr. 29, 1910	126	633	May 7, 1910		
4.	Supervisors Town of Randolph	"	Order & Plan	Apr. 29, 1910	Office Land Comm'r.			Area in adjoining parcels.	6.20 *
5.	Rosa Farnke et al	"	W. D.	Mar. 11, 1910	126	121	May 7, 1910		
	Paul Farnke	"	Release	Oct. 14, 1911	Office Land Comm'r.			Release of Damage	9.28 *
6.	John J. Smetana & W.	"	W. D.	Apr. 29, 1910	129	48	June 14, 1910		8.87 *
7.	Sam Tillema & W.	"	" D.	May 4, 1910	129	44	June 14, 1910		.37 *
8.	William Kok & W.	"	" D.	May 6, 1910	129	47	June 14, 1910		.09 *
9.	Tjitske Kok et al	"	T. D.	Mar. 28, 1910	126	93	Apr. 4, 1910		.24 *
10.	Alice Murray et al	"	W. D.	Dec. 14, 1910	128	404	Jan. 4, 1911		.69 *
11.	Trustees First Reformed Church	"	W. D.	Apr. 29, 1910	129	403	Jun. 6, 1911		3.52 *
12.	Wates Hains & W.	"	W. D.	Apr. 4, 1910	128	555	Apr. 9, 1910		1.37 *
13.	William Bobbels & W.	"	W. D.	Mar. 17, 1910	126	448	Apr. 4, 1910		.78 *
14.	Frank Heis	"	W. D.	Mar. 15, 1910	126	57	Mar. 24, 1910		12.00 *
15.	John Heitz & W.	"	W. D.	Apr. 1, 1910	126	583	Apr. 18, 1910		*
	William Bobbels & W.	"	" D.	July 18, 1911	130	132	July 20, 1911	.14 acres covered to Heist for Road	
	John Heitz & W.	"	Release	July 13, 1911	129	418	July 20, 1911	Release of Crossing	.05 *
16.	William Bobbels & W.	"	T. D.	Mar. 17, 1910	128	348	Apr. 9, 1910		.09 *
17.	John Heitz & W.	"	W. D.	July 13, 1911	128	457	July 20, 1911		
18.	Town Board of Randolph	"	Approval Plan	Apr. 29, 1910	Office Land Comm'r.			Area in adjoin. parcels.	
19.	Casper Port et al	"	W. D.	Mar. 27, 1910	128	553	Apr. 9, 1910		4.20 *
	do	Wis.T.L. Co.	W. D.	Mar. 30, 1910	128	554	Apr. 9, 1910		15.66 *
20.	Jacob V. Burbach & W.	W.S. & N.W. Ry. Co.	W. D.	Mar. 9, 1910	128	489	Mar. 24, 1910		10.12 *
21.	Jacob V. Burbach	"	Release	Dec. 15, 1911	Office Land Comm'r.			Release of damage acct. failure to fence.	
	do	"	Permit	June 10, 1913	Office Land Comm'r.				4.41 *
22.	Frank Wittnun & W.	"	W. D.	Feb. 26, 1910	126	75	Mar. 24, 1910		
	do	"	Permit	Nov. 16, 1910	Office Land Comm'r.				
23.	Town Board of Randolph	"	Plan with approval	Apr. 29, 1910	Office Land Comm'r.			Area in adjoining parcels.	

Sheet No. 7 of 38 of C&N-W Ry. from

Survey Station 3574+814 to Survey Station 3786+014.

23-P. 6-S. Geo. Sand
Valuation Engineer.

RIGHT OF WAY AND TRACK MAP

CHICAGO AND NORTH-WESTERN RAILWAY

OPERATED BY THE

C. & N-W. RY. CO.

MADISON DIVISION

CLYMAN JCT. WIS. TO WYEVILLE, WIS.

STA. 3574+814 TO STA. 3786+014

SCALE 1IN. = 400 FT. JUNE 30, 1917

OFFICE OF CHIEF ENGINEER

CHICAGO, ILL.

WIS. V-35 7