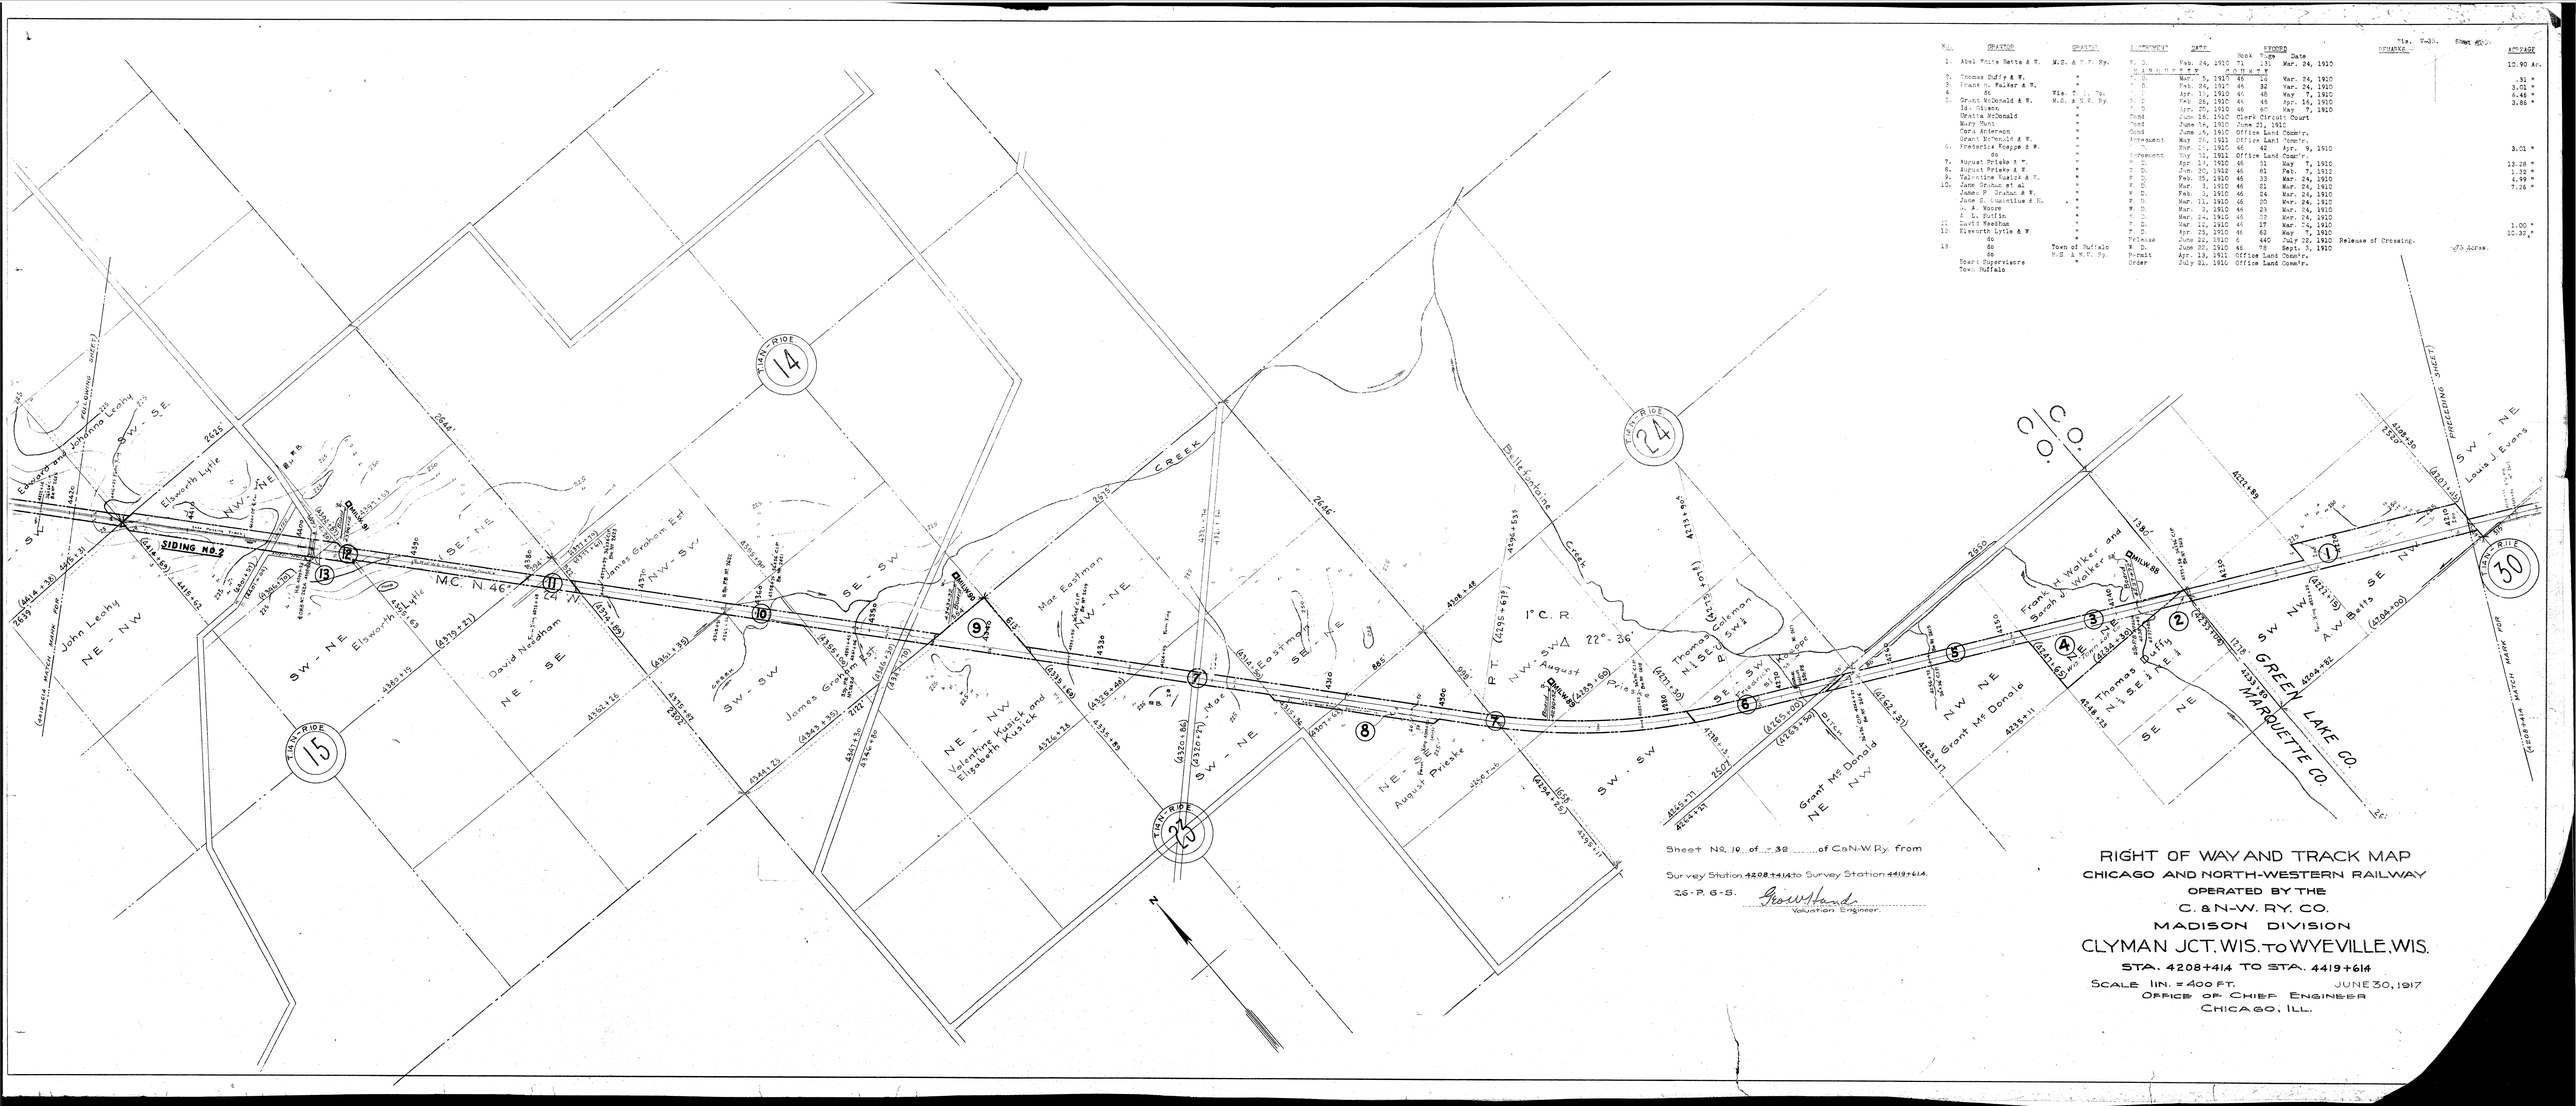

No.	GRANTOR	GRANTEE	AGREEMENT	DATE	RECORDED Book	Page	Date	REMARKS	AMOUNT
					T1s. T-30.	Sheet #22.			
1.	Abel White Betts & W.	M.S. & N.W. Ry.	R. D.	Feb. 24, 1910	71	131	Mar. 24, 1910		10.90 Ac.
			WARRANTY						
2.	Thomas Duffy & W.	"	" D.	Mar. 5, 1910	46	18	Mar. 24, 1910		.91 "
3.	Frank H. Walker & W.	"	" D.	Feb. 24, 1910	46	32	Mar. 24, 1910		3.01 "
4.	do	Fla. T. L. Co.	" D.	Apr. 15, 1910	46	48	May 7, 1910		6.48 "
5.	Grant McDonald & W.	M.S. & N.W. Ry.	" D.	Feb. 28, 1910	46	45	Apr. 16, 1910		3.86 "
	Id. Olsen	"	" D.	Jan. 20, 1910	46	60	May 7, 1910		
	Watts McDonald	"	Cond	June 16, 1910	Clerk Circuit Court				
	Mary Hunt	"	Cond	June 16, 1910	June 21, 1910				
	Cora Anderson	"	Cond	June 6, 1910	Office Land Commr.				
	Grant McDonald & W.	"	Agreement	May 26, 1911	Office Land Comm'r.				
6.	Frederick Koeppe & W.	"	W. D.	Mar. 1, 1910	46	42	Apr. 9, 1910		3.01 "
	do	"	Agreement	May 11, 1911	Office Land Comm'r.				
7.	August Priske & W.	"	W. D.	Apr. 12, 1910	46	51	May 7, 1910		13.28 "
8.	August Priske & W.	"	W. D.	Jan. 30, 1912	46	81	Feb. 7, 1912		1.32 "
9.	Valentine Kusick & W.	"	W. D.	Feb. 15, 1910	46	33	Mar. 24, 1910		4.99 "
10.	Jane Graham et al	"	W. D.	Mar. 3, 1910	46	21	Mar. 24, 1910		7.26 "
	James P. Graham & W.	"	W. D.	Feb. 3, 1910	46	24	Mar. 24, 1910		
	Jane S. Chamitlue & H.	"	W. D.	Mar. 11, 1910	46	20	Mar. 24, 1910		
	O. A. Moore	"	W. D.	Mar. 3, 1910	46	23	Mar. 24, 1910		
	A. L. Duffin	"	" D.	Mar. 14, 1910	46	22	Mar. 24, 1910		
11.	David Needham	"	" D.	Mar. 12, 1910	46	17	Mar. 24, 1910		1.00 "
12.	Elsworth Lytle & W.	"	" D.	Apr. 25, 1910	46	62	May 7, 1910		12.93 "
	do	"	Release	June 22, 1910	6	440	July 22, 1910	Release of Crossing.	
	do	Town of Buffalo	W. D.	June 20, 1910	46	78	Sept. 3, 1910	.75 Acres.	
	do	M.S. & N.W. Ry.	Permit	Apr. 13, 1911	Office Land Comm'r.				
	Board Supervisors	"	Order	July 21, 1910	Office Land Comm'r.				
	Town Buffalo								

Sheet No. 10 of 32 of C&N.W.Ry. from

Survey Station 4208+414 to Survey Station 4419+614.

26-P. 6-S. Geo. W. Hand
Valuation Engineer.

RIGHT OF WAY AND TRACK MAP

CHICAGO AND NORTH-WESTERN RAILWAY

OPERATED BY THE

C. & N-W. RY. CO.

MADISON DIVISION

CLYMAN JCT. WIS. TO WYEVILLE, WIS.

STA. 4208+414 TO STA. 4419+614

SCALE 1 IN. = 400 FT. JUNE 30, 1917

OFFICE OF CHIEF ENGINEER

CHICAGO, ILL.