


NO.	GRANTOR	DATE	BOOK	PAGE	EXEMPT	FILE	W-35, Sheet 23, P. 1 & 2, Monroe County	AREA
1.	W. A. Fenn & Hark	Nov. 6, 1884	38	428	Nov. 14, 1884			3.01 Ac.
2.	And Am Holten	Condemnation June 15, 1887			Circuit Court			3.02 "
3.	Chauncey P. Farrier & T.	Apr. 23, 1887	36	30	Sept. 28, 1887			3.03 "
4.	Samuel C. Farrier & T.	Apr. 23, 1887	36	30	Sept. 28, 1887			3.03 "
5.	O. H. Farrier & T.	Condemnation June 15, 1887			Circuit Court			3.03 "
6.	C. H. Farrier & T.	Mar. 27, 1883	38	207	Aug. 29, 1884			3.03 "
7.	O. H. Farrier & T.	Oct. 2, 1883	38	207	Aug. 29, 1884			3.03 "
8.	O. H. Farrier & T.	Oct. 2, 1883	38	207	Aug. 29, 1884			3.03 "
9.	O. H. Farrier & T.	Oct. 2, 1883	38	207	Aug. 29, 1884			3.03 "
10.	O. H. Farrier & T.	Oct. 2, 1883	38	207	Aug. 29, 1884			3.03 "
11.	O. H. Farrier & T.	Oct. 2, 1883	38	207	Aug. 29, 1884			3.03 "
12.	C. H. P. W. & O. P. Co.	Oct. 2, 1883	38	207	Aug. 29, 1884			3.03 "
13.	A. O. W. & T.	Oct. 2, 1883	38	207	Aug. 29, 1884			3.03 "
14.	A. O. W. & T.	Oct. 2, 1883	38	207	Aug. 29, 1884			3.03 "



Sheet No 25 of 32 C. & N. W. Ry.
from Survey Station 7376+414
to Survey Station 7587+614
Chas. W. Bres
Valuation Engineer

RIGHT OF WAY AND TRACK MAP
CHICAGO AND NORTH-WESTERN RAILWAY
OPERATED BY THE
C. & N. W. RY. CO.
MADISON DIVISION
CLYMAN JCT WIS. TO WYEVILLE WIS.
STA. 7376+414 TO STA. 7587+614
SCALE 1 IN. = 400 FT.
JUNE 30, 1917
OFFICE OF CHIEF ENGINEER
CHICAGO, ILL.