Wis. V-35, Monroe County, Map No. 26

No.	GRANTOR	GRANTEE	INSTRUMENT	DATE	RECORD Book	Page	Date	REMARKS	ACREAGE
1.	No papers. Title by possession								.48 ac.
2.	C. St. P. M. & O. Ry.	P. & W. Ry. Co.	W. D.	Sept. 1, 1883	44	353	Sept.27, 1883		11.72 "
3.	Nels Roberson & W.	"	W. D.	Aug. 5, 1884	44	465	Aug. 7, 1884		3.04 "
	James Wallace & W.	"	W. D.	Aug. 11, 1884	44	467-8	Aug. 14, 1884		
	James Wilson & W.	"	Q. C. D.	Sept.10, 1883	45	514	May 28, 1884		
4.	J. C. Allen & W.	"	W. D.	Sept.12, 1883	45	515	May 28, 1884		2.98 "
5.	Nels Roberson & W.	"	W. D.	Aug. 5, 1884	44	465	Aug. 7, 1884		1.53 "
6.	Fred Christensen & W.	"	W. D.	Sept.11, 1883	45	516	May 28, 1884		1.53 "
7.	U. S. Land Location Approved by Secretary Interior	"	Approval	May 27, 1884					6.09 "
8.	C. St. P. M. & O. Ry.	"	W. D.	Sept. 1, 1883	44	353	Sept 27, 1883		5.09 "
9.	do	H.C. & N.W. Ry.	W. D.	June 30, 1911	23	523	Oct 11, 1911		1.62 "
10.	C. St. P. W. & O. Ry.	"	Q. C. D.	Dec. 29, 1911	105	123	Apr. 13, 1912		.94 "

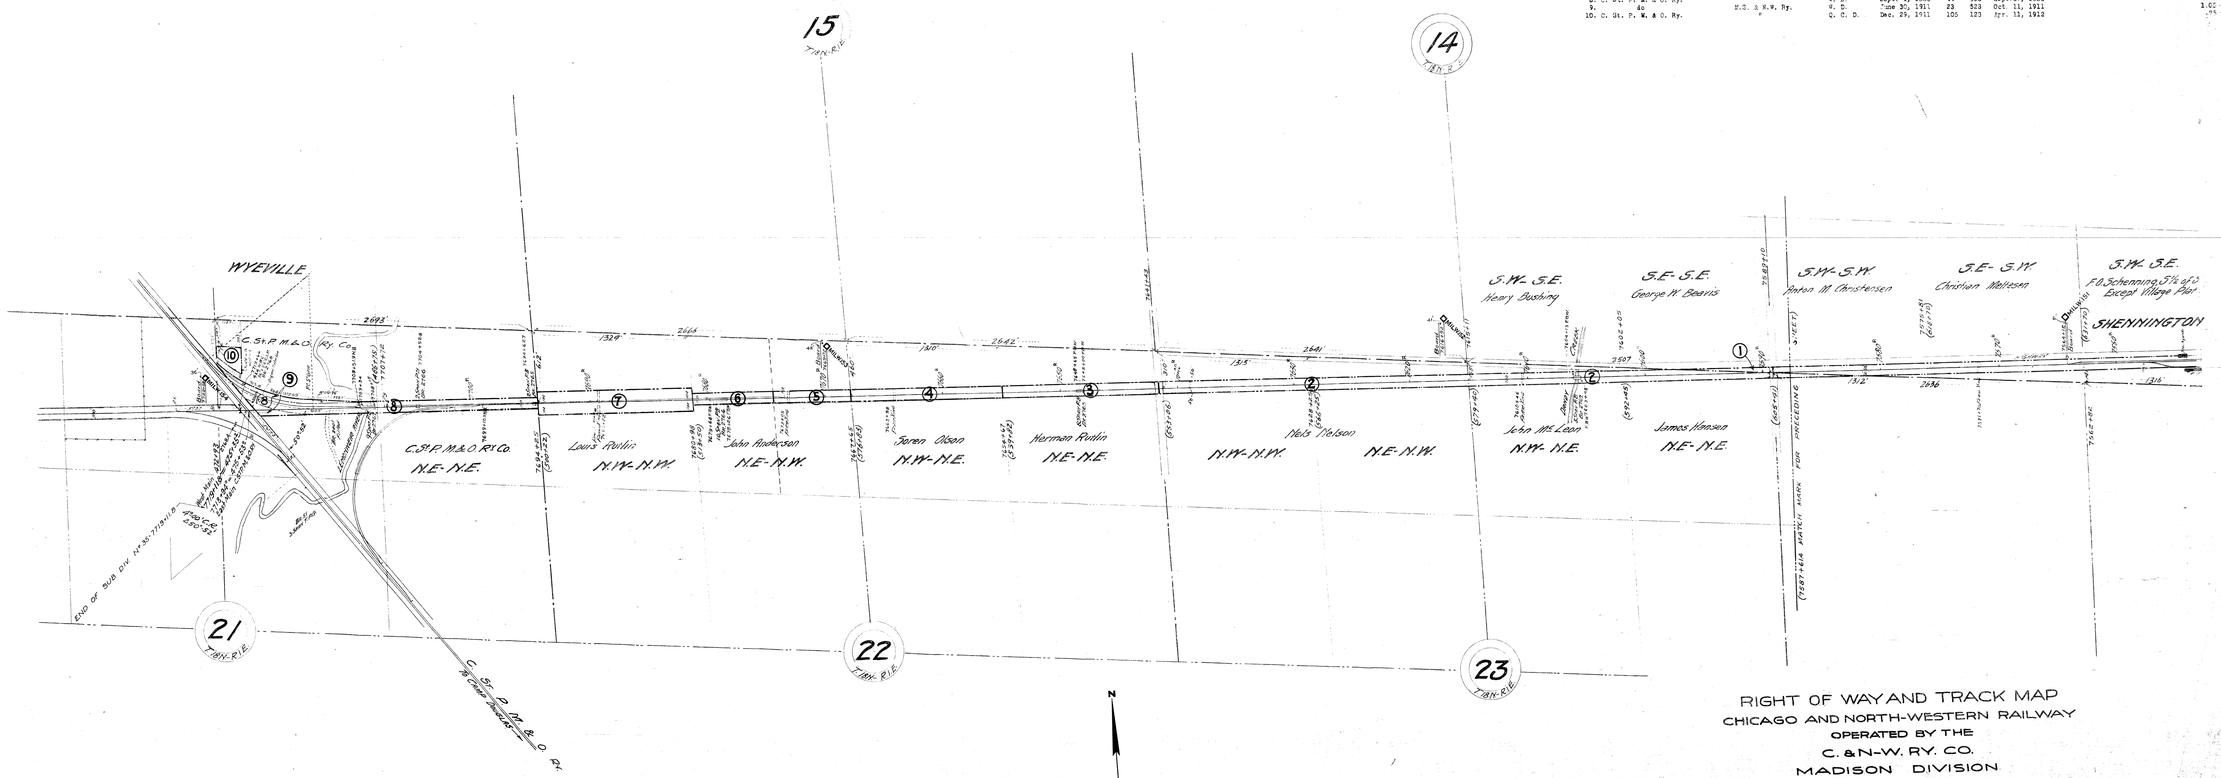

Sheet N° 26 of 32 C.&N.W.Ry
from Survey Station 7587+614
to Survey Station 7719+11.8.
26-P. 6-S

Geo. W. Hand
Valuation Engineer

RIGHT OF WAY AND TRACK MAP
CHICAGO AND NORTH-WESTERN RAILWAY
OPERATED BY THE
C. & N-W. RY. CO.
MADISON DIVISION
CLYMAN JCT. WIS TO WYEVILLE WIS.
STA. 7587+614 TO STA. 7719+11.8.

SCALE 1 IN. = 400 FT. JUNE 30, 1917
OFFICE OF CHIEF ENGINEER
CHICAGO, ILL.

WIS V-35 26