


U.S. GOVT. MANEUVER CAMP

ARTILLERY

RAVINE
Green Shading Shows Boundaries of Range

NO.	NAME	DATE	RECORD	REMARKS
1.	U. S. Government	4-1-10	29	175
2.	W. J. I. Ream	4-1-10	29	175
3.	W. J. I. Ream	4-1-10	29	175
4.	W. J. I. Ream	4-1-10	29	175
5.	W. J. I. Ream	4-1-10	29	175
6.	W. J. I. Ream	4-1-10	29	175
7.	W. J. I. Ream	4-1-10	29	175
8.	W. J. I. Ream	4-1-10	29	175
9.	W. J. I. Ream	4-1-10	29	175
10.	W. J. I. Ream	4-1-10	29	175



RIGHT OF WAY AND TRACK MAP
CHICAGO AND NORTH-WESTERN RAILWAY
OPERATED BY THE
C. & N. W. RY. CO.
MADISON DIVISION
WYEVILLE, WIS. TO SPARTA, WIS.
STA. 8352+71.8 TO STA. 8563+91.8
SCALE 1 IN. = 400 FT.
JUNE 30, 1917
OFFICE OF CHIEF ENGINEER
CHICAGO, ILL.

Sheet No. 4 of 9
C. & N. W. RY.
to Survey Station 8563+91.8
6-P-3-S
Voluntary Engineer