No	GRANTOR	GRANTEE	INSTRUMENT	D.A.T.E	RECORD Book	Page	Date	REMARKS	A.R.E.A. Sq.Ft.	No.
1	Sloan Irons	Mil.L.S.& W.Ry.Co.	W. D.	Mar. 22, 1876	29	41	Dec. 30, 1876			1-11
1½	Possessory Title									1-11½
2	Mathias Thill	Mil.L.S.& W.Ry.Co.	W. D.	Mar. 23, 1876	29	57	"			1-12
3	Peter Verner	"	"	Mar. 20, 1876	29	158	"			1-13
4	Peter Verner	"	"	Mar. 20, 1876	29	104	"			1-14
5	John Heirsman	"	"	Apr. 4, 1876	29	102	"			1-15
6	Peter Verner	"	Q. C. D.	July 12, 1892	57	276	Oct. 25, 1892		5338	
6½	Possessory Title								35577	
7	Leonhard Schneider	"	W. D.	Apr. 26, 1876	29	93	Dec. 30, 1876			1-16
8	Dominicus Schneider	"	"	Mar. 23, 1876	29	77	Dec. 30, 1876			1-17
9	Christian Degenschlitz	"	"	Mar. 20, 1876	29	4	"			1-18
10	George Wagner	"	"	Mar. 22, 1876	29	103	"			1-19
10	Christoph Luecker	"	"	Apr. 5, 1876	29	146	"			1-20
11	Franz Schneider	"	"	Apr. 1, 1876	29	72	"			1-21
12	Joseph Schneider	"	"	Apr. 3, 1876	29	56	"			1-22
13	John Kasza	"	"	Apr. 3, 1876	29	145	"			1-23
14	St.John's Cemetery Assoc.	"	"	Apr. 20, 1876	29	28	Dec. 26, 1876		3405	1-24
15	Herman Schuette	"	"	July 20, 1874	26	63	Dec. 30, 1876			6-11
16	Heirsh Gruhs, Guardian,		Guardian Deed	Dec. 31, 1877	33	8	Sept.25, 1880			6-10
	William Jaeger, et al	"	W. D.	Dec. 31, 1877	29	111	Sept.25, 1880			
17	John Metzel & W.	C&N.W.RY.	W. D.	Oct. 17, 1916	87	86	Oct. 23, 1916			1-01
18	Albert Degenschutz	"	"	Oct. 16, 1916	87	87	Oct. 23, 1916			1-01
19	WT Wagner et al	"	"	Oct. 11, 1916	87	88	Oct. 23, 1916		32885	

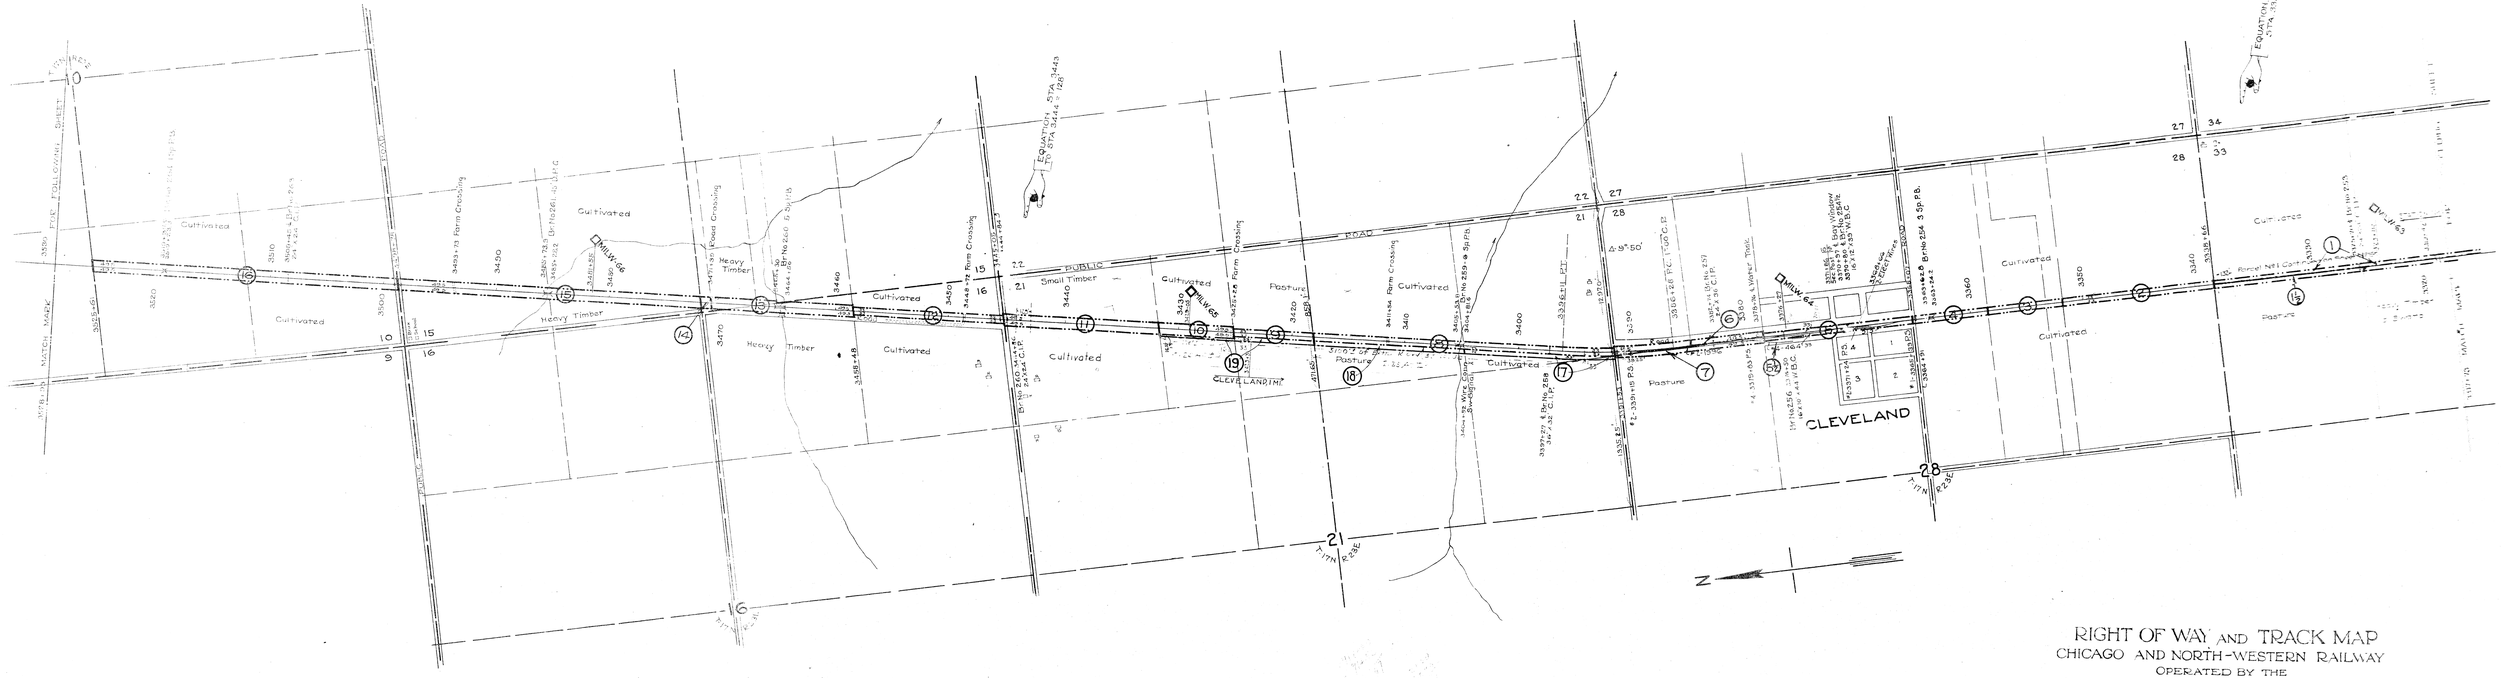

Sheet No. ... of ... C&N-W.RY.
from Survey Station
to Survey Station

Valuation Engineer

RIGHT OF WAY AND TRACK MAP
CHICAGO AND NORTH-WESTERN RAILWAY
OPERATED BY THE
C. & N-W. RY. CO.
LAKE SHORE DIVISION
SHORELINE, WIS. TO MANITOWOC, WIS.
STA. TO STA.

SCALE 1-IN. = 400 FT. 191
OFFICE OF CHIEF ENGINEER
CHICAGO, ILL.

WIS V-37 16