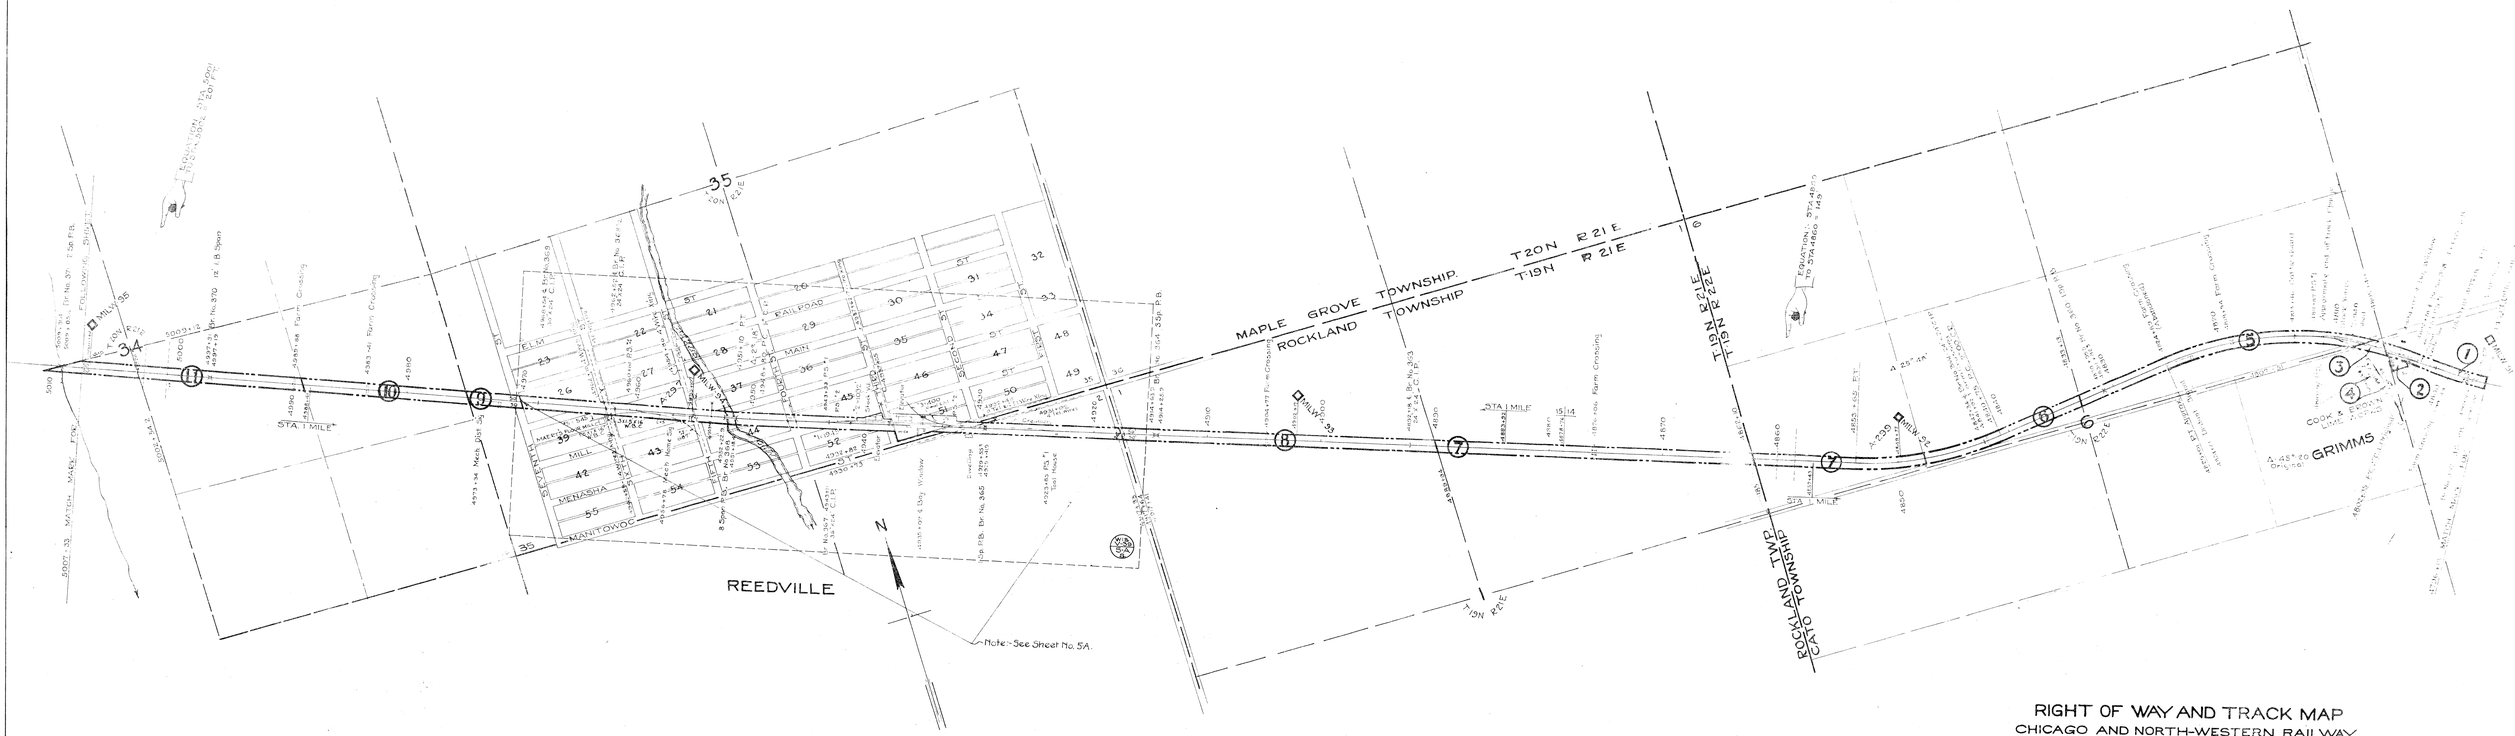


| No. | Station | Location | Instrument | Date | Book | Page | Date | Remarks | Area Cu.Yd. | Area No. |
|---|---|---|---|---|---|---|---|---|---|---|
| 1 | L. S. & M. S. R.R. Co. | N.& W.Ry.Co. | Condemnation | Dec. 12, 1871 | Clerk of Circuit Court | | | | | 3.32 |
| 2 | Edward Conway & Annie Conway | M.L.S.& W.Ry.Co. | W. D. | Jan. 6, 1883 | 39 | 406 | Jan. 6, 1883 | | 17250 | |
| 3 | Wm. S. Arnsden | A. & M.Ry.Co. | Condemnation | Dec. 12, 1871 | Clerk of Circuit Court | | | | 3105 | |
| 4 | Cook & Strong Lime Company | ....L.S. & M.Ry.Co. | Easement | Oct. 6, 1892 | 67 | 295 | Nov. 7, 1892 | | 34040 | |
| 5 | L. S. & M. S. R.R. Co. | A. & M.Ry.Co. | Condemnation | Dec. 12, 1871 | Clerk of Circuit Court | | | | | |
| 6 | Mich Ballerson | Do | " | Jan. 7, 1871 | Do | | | | | 3.32 |
| 7 | ... L. & M. S. R.R. Co. | Do | " | Dec. 12, 1871 | Do | | | | | 4.26 |
| 8 | Ludwig Tush | Do | " | July 15, 1872 | Do | | | | | 1.61 |
| 9 | L. S. & M. S. R.R.Co. | Do | " | Dec. 12, 1871 | Do | | | | | 1.29 |
| 10 | Gottfried Lentsch | Do | " | Dec. 10, 1872 | Do | | | | | 3.32 |
| 11 | L. S. & M. S. R.R. Co. | Do | " | Dec. 12, 1871 | Do | | | | | 4.26 |

# RIGHT OF WAY AND TRACK MAP
## CHICAGO AND NORTH-WESTERN RAILWAY
OPERATED BY THE
## C. & N-W. RY. CO.
LAKE SHORE DIVISION
## MANITOWOC, WIS. TO KAUKAUNA, WIS.
STA. 4796 + 13 TO STA. 5007 + 33
SCALE 1-IN. = 400-FT. JUNE 30, 1917.
OFFICE OF CHIEF ENGINEER
CHICAGO, ILL.

Sheet No. 5 of 26 C. & N-W. Ry.
from Survey Station 4796 + 13
to Survey Station 5007 + 33.
10-P 18-S. George Staudl.
Valuation Engineer

PLOTTED C.P.L. MAY 11, 1916.
TRACED CMHG MAY 11, 1916.
CHECKED C.P.L. JULY 17 1916

WIS V-38 5