




NO.	NAME	DATE	REMARKS	AMOUNT
1	M. Halloran	Apr. 11, 1917	Cost of Circuit Court	\$1,000
2	Arnold Jensen	"	"	500
3	Unknown	"	"	500
4	Unknown	"	"	500
EQUATION: 5545 TO 5546 = 43'

EQUATION: STA 5455 TO STA 5456 = 91'

PLATTED BY P.L. MAY 16 1916
TRACED BY P.L. MAY 17 1916
CHECKED BY P.L. MAY 17 1916

Sheet No. 8, of 26, C. & N.W. Ry.
from Survey Station 5429+73
to Survey Station 5640+93
10 P. 16 S.
Valuation Engineer

RIGHT OF WAY AND TRACK MAP
CHICAGO AND NORTH-WESTERN RAILWAY
OPERATED BY THE
C. & N.W. RY. CO.
LAKE SHORE DIVISION
MANITOWOC, WIS. TO KAUKAUNA, WIS.
STA. 5429 + 73 TO STA. 5640 + 93
SCALE 1 IN. = 400-FT.
OFFICE OF CHIEF ENGINEER
JUNE 30, 1917.
CHICAGO, ILL.