Wis. V-40, Sheet 2, Manitowoc County.

NO.	GRANTOR.	GRANTEE.	INSTRUMENT.	DATE.	Took.	RECORD. Page.	Date.	REMARKS.	ACREAGE.
1.	John Jarr	M. O. D. & W. W. Ry. Co.	W. D.	June 27, 1905	87	64	July 21, 1905		1.53 Ac.
2.	Jacob Suleen	"	"	May 2, 1905	87	35	May 12, 1905		3.07 "
3.	Albert Friechmuth	"	"	May 5, 1905	87	18	May 12, 1905		8.25 "
4.	Louis W. Dieser	"	"	May 1, 1905	87	37	May 12, 1905		.67 "
5.	Jacob Braun	"	"	May 12, 1905	87	47	May 17, 1905		3.97 "
6.	Joseph Holechhasz	"	"	May 12, 1905	87	42	May 17, 1905		2.5 "
7.	Theodore Braun	"	"	May 12, 1905	87	46	May 17, 1905		5.66 "
8.	Peter Schleiss	"	"	May 12, 1905	87	45	May 17, 1905	42820 Sq. Ft.	
9.	Henry Oestreich	"	"	June 5, 1905	87	65	July 21, 1905		6.16 "
10.	Allwood Line Co.	C. & NW W. Ry. Co.	Easement	May 6, 1911				34120 " "	
	Allwood Line Co.	"	"	June 7, 1913					
11.	Rockwell Lime Co.	M. O. D. & N. W. Ry. Co.	"	May 27, 1908				38681 " "	
12.	Friedrich Hartrath	"	W. D.	May 23, 1905	87	59	June 10, 1905		3.79 "
13.	Charles Antholt	"	"	May 13, 1905	87	60	June 10, 1905		4.58 "
14.	Herman Specht	"	"	May 13, 1905	87	40	May 17, 1905		3.12 "
	Herman Specht	"	Agreement	May 16, 1906	86	379	May 22, 1906	Cattle Pass & Drainage.	
15.	William Mans	"	W. D.	May 12, 1905	87	44	May 17, 1905		3.11 "
16.	Ignatz Stensel	"	"	May 12, 1905	87	43	May 17, 1905		3.06 "

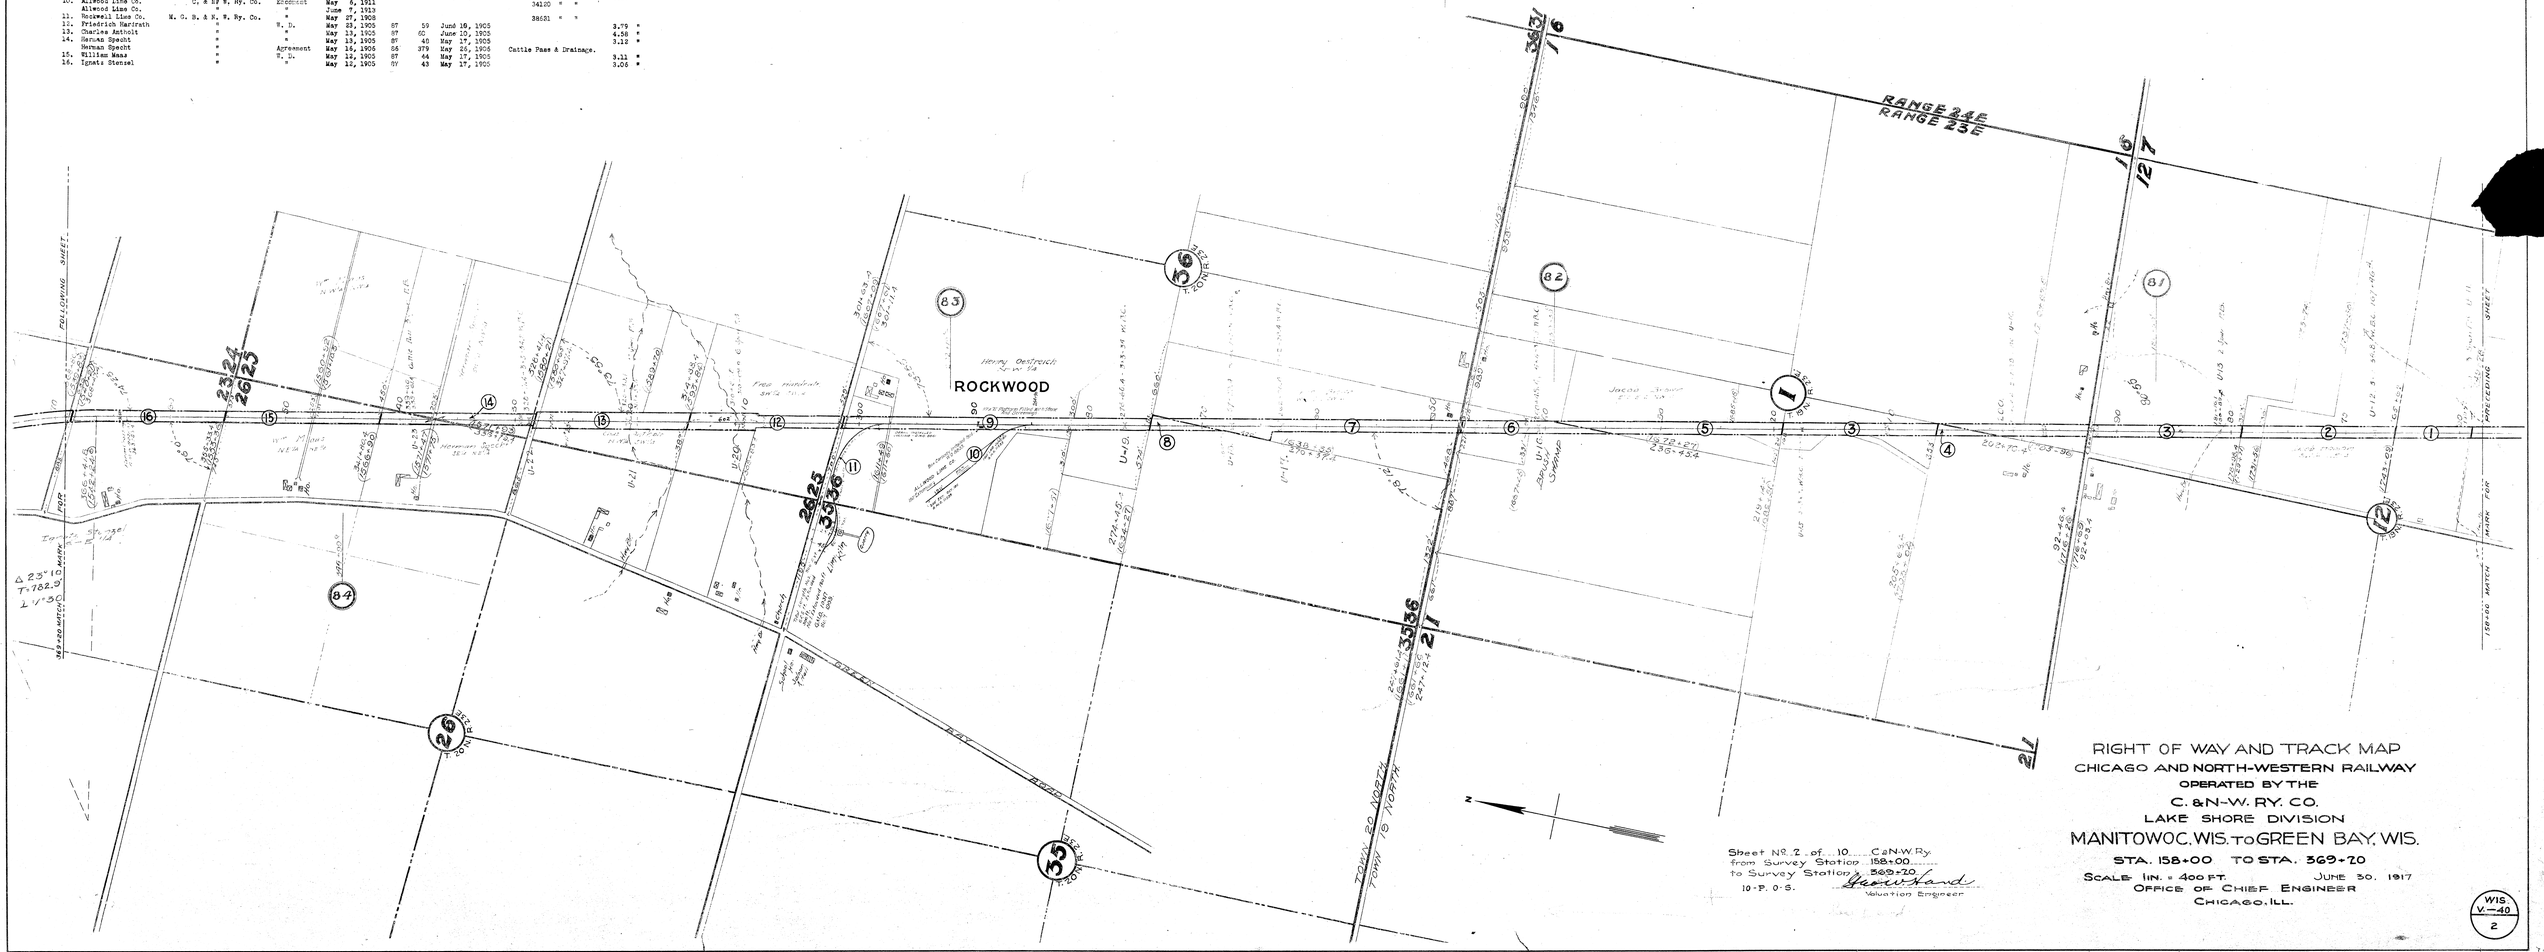

RIGHT OF WAY AND TRACK MAP
CHICAGO AND NORTH-WESTERN RAILWAY
OPERATED BY THE
C. & N-W. RY. CO.
LAKE SHORE DIVISION
MANITOWOC, WIS. TO GREEN BAY, WIS.
STA. 158+00 TO STA. 369+20

SCALE 1in. = 400 FT. JUNE 30, 1917
OFFICE OF CHIEF ENGINEER
CHICAGO, ILL.

WIS V.—40 2